

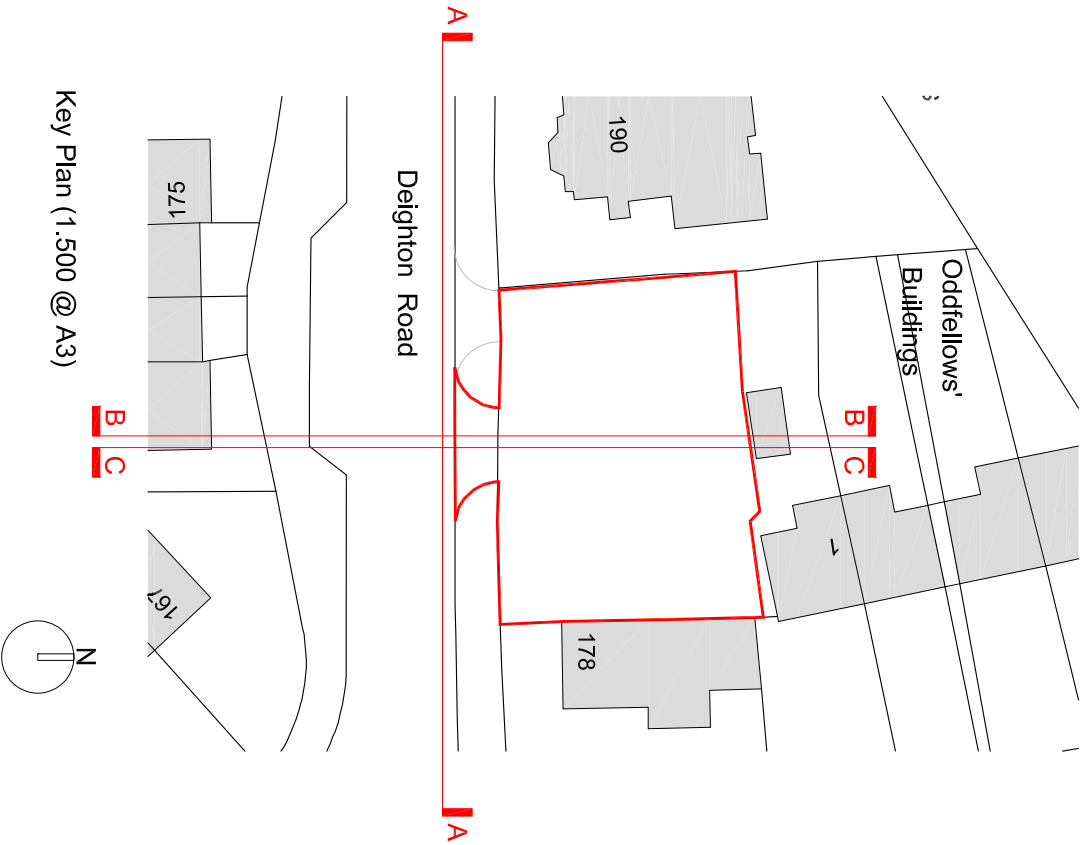


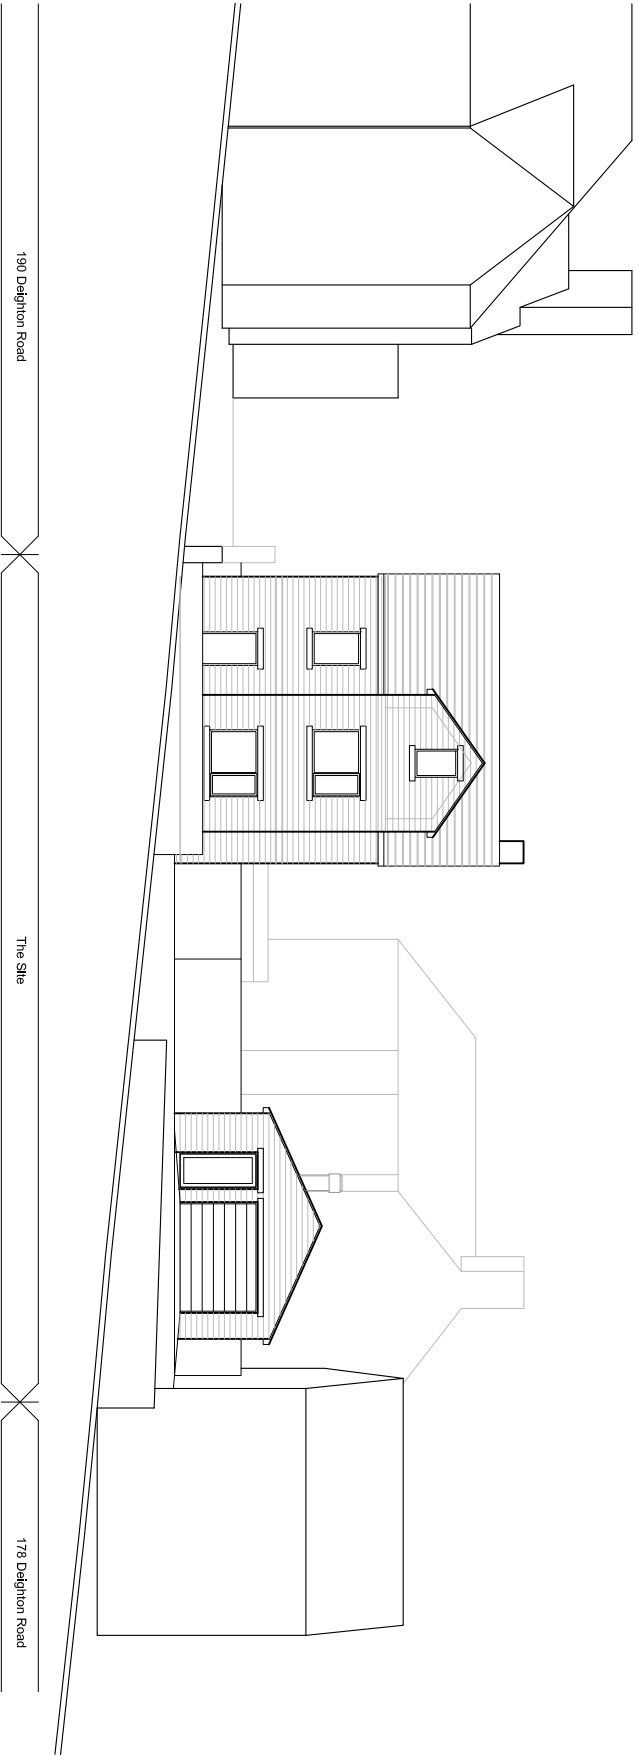

Existing Site Elevation A-A to Deighton Road (1:200 @ A3)

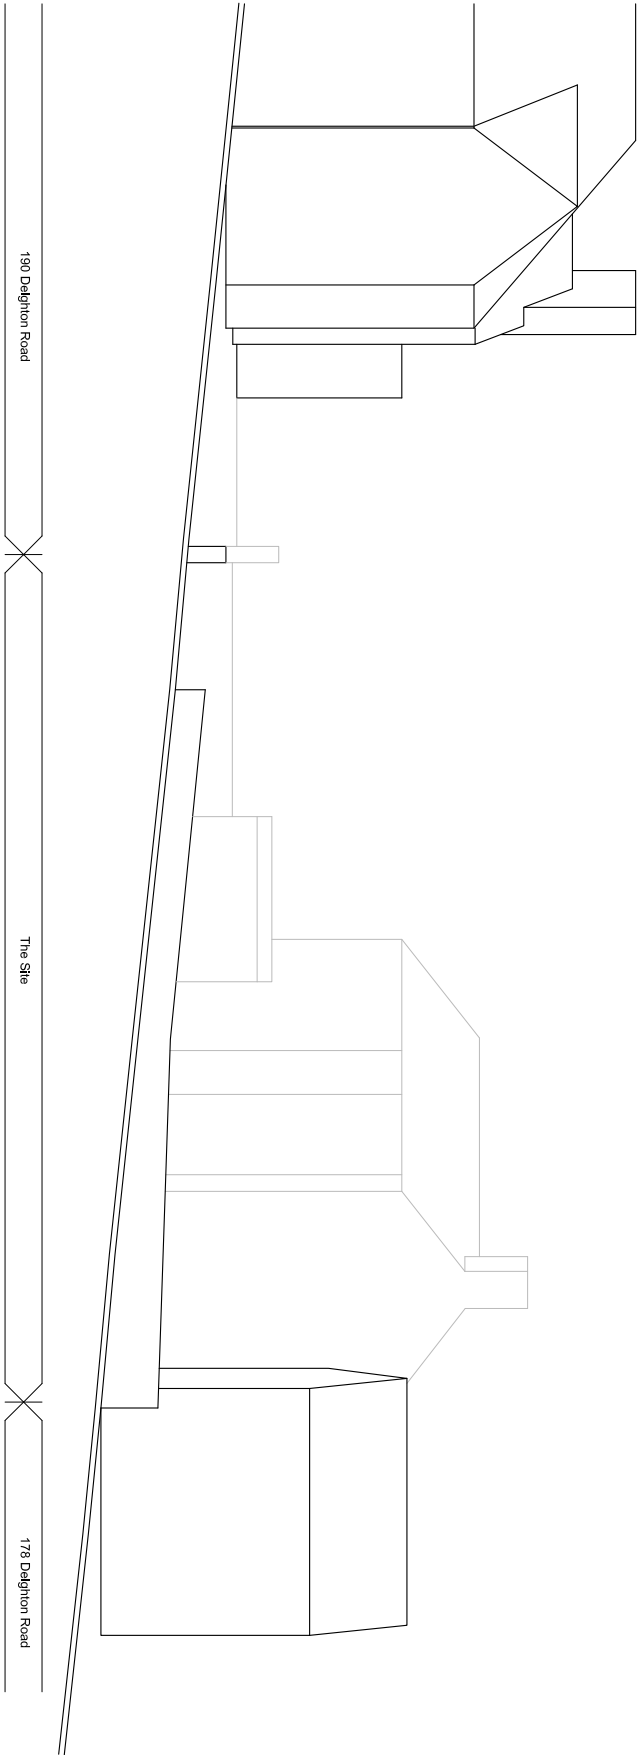

Proposed Site Elevation A-A to Deighton Road (1:200 @ A3)

1:500 @ A3		1:200 @ A3	
Mr J Tully		188 Deighton Rd, Huddersfield	
Existing & Proposed Elevation A-A to Deighton Road		150	
04.07.21		AP010	
E		E	