Retrospective Proposed Front View
1:100

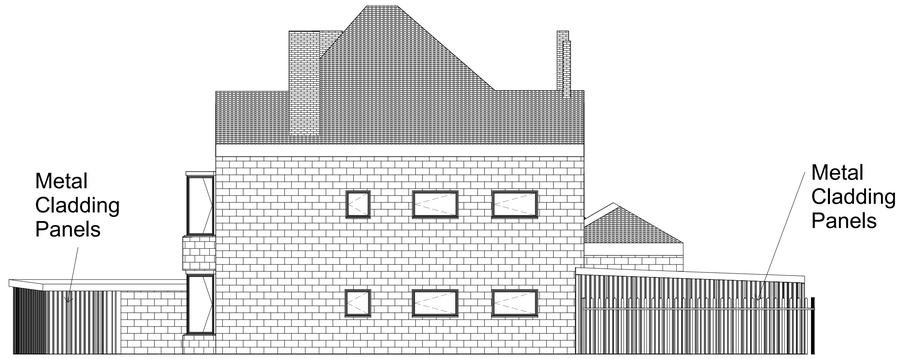

Retrospective Proposed Right View
1:100

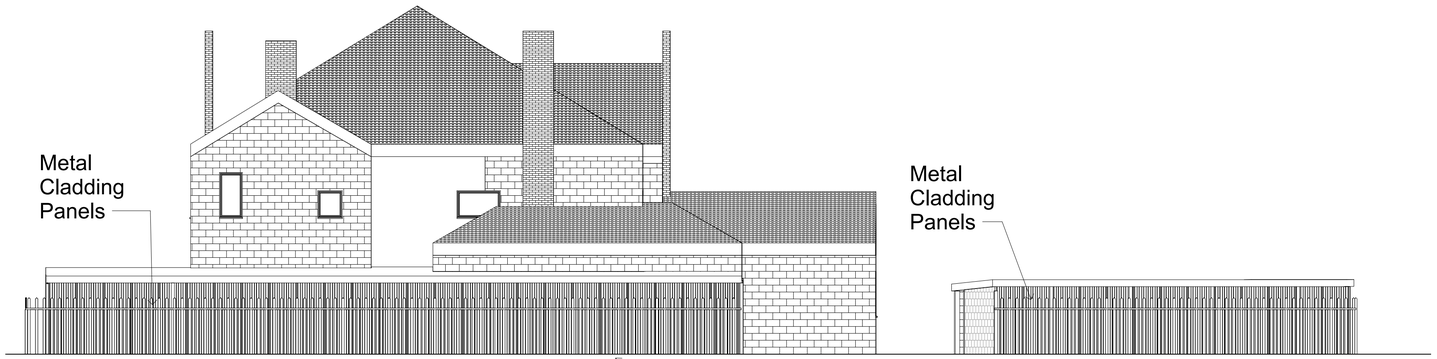

Retrospective Proposed Rear View
1:100

Retrospective Proposed Left View
1:100

Note:
All Dimensions Are Approximate

TREND
ARCHITECTURE
T: 01484 941051
plan@trendarchitecture.co.uk
www.trendarchitecture.co.uk

Project Name
72 Beaumont Park Road, Beaumont Park, Huddersfield, HD4 5JH

Drawing Title:
Proposed Elevations

Drawing Number:	Scale:
TR-A22-0901-006	1 : 100@A1
Date: 09/09/22	Revision:
Drawn By: AM	Checked by: JA

Reason For Issue:
Planning