


OS MasterMap 1250/2500/10000 scale
 Saturday, October 1, 2022, ID: CM-01064198
www.centremapslive.co.uk

1:500 scale print at A4, Centre: 416963 E, 420765 N

©Crown Copyright Ordnance Survey. Licence no. AC0000849896

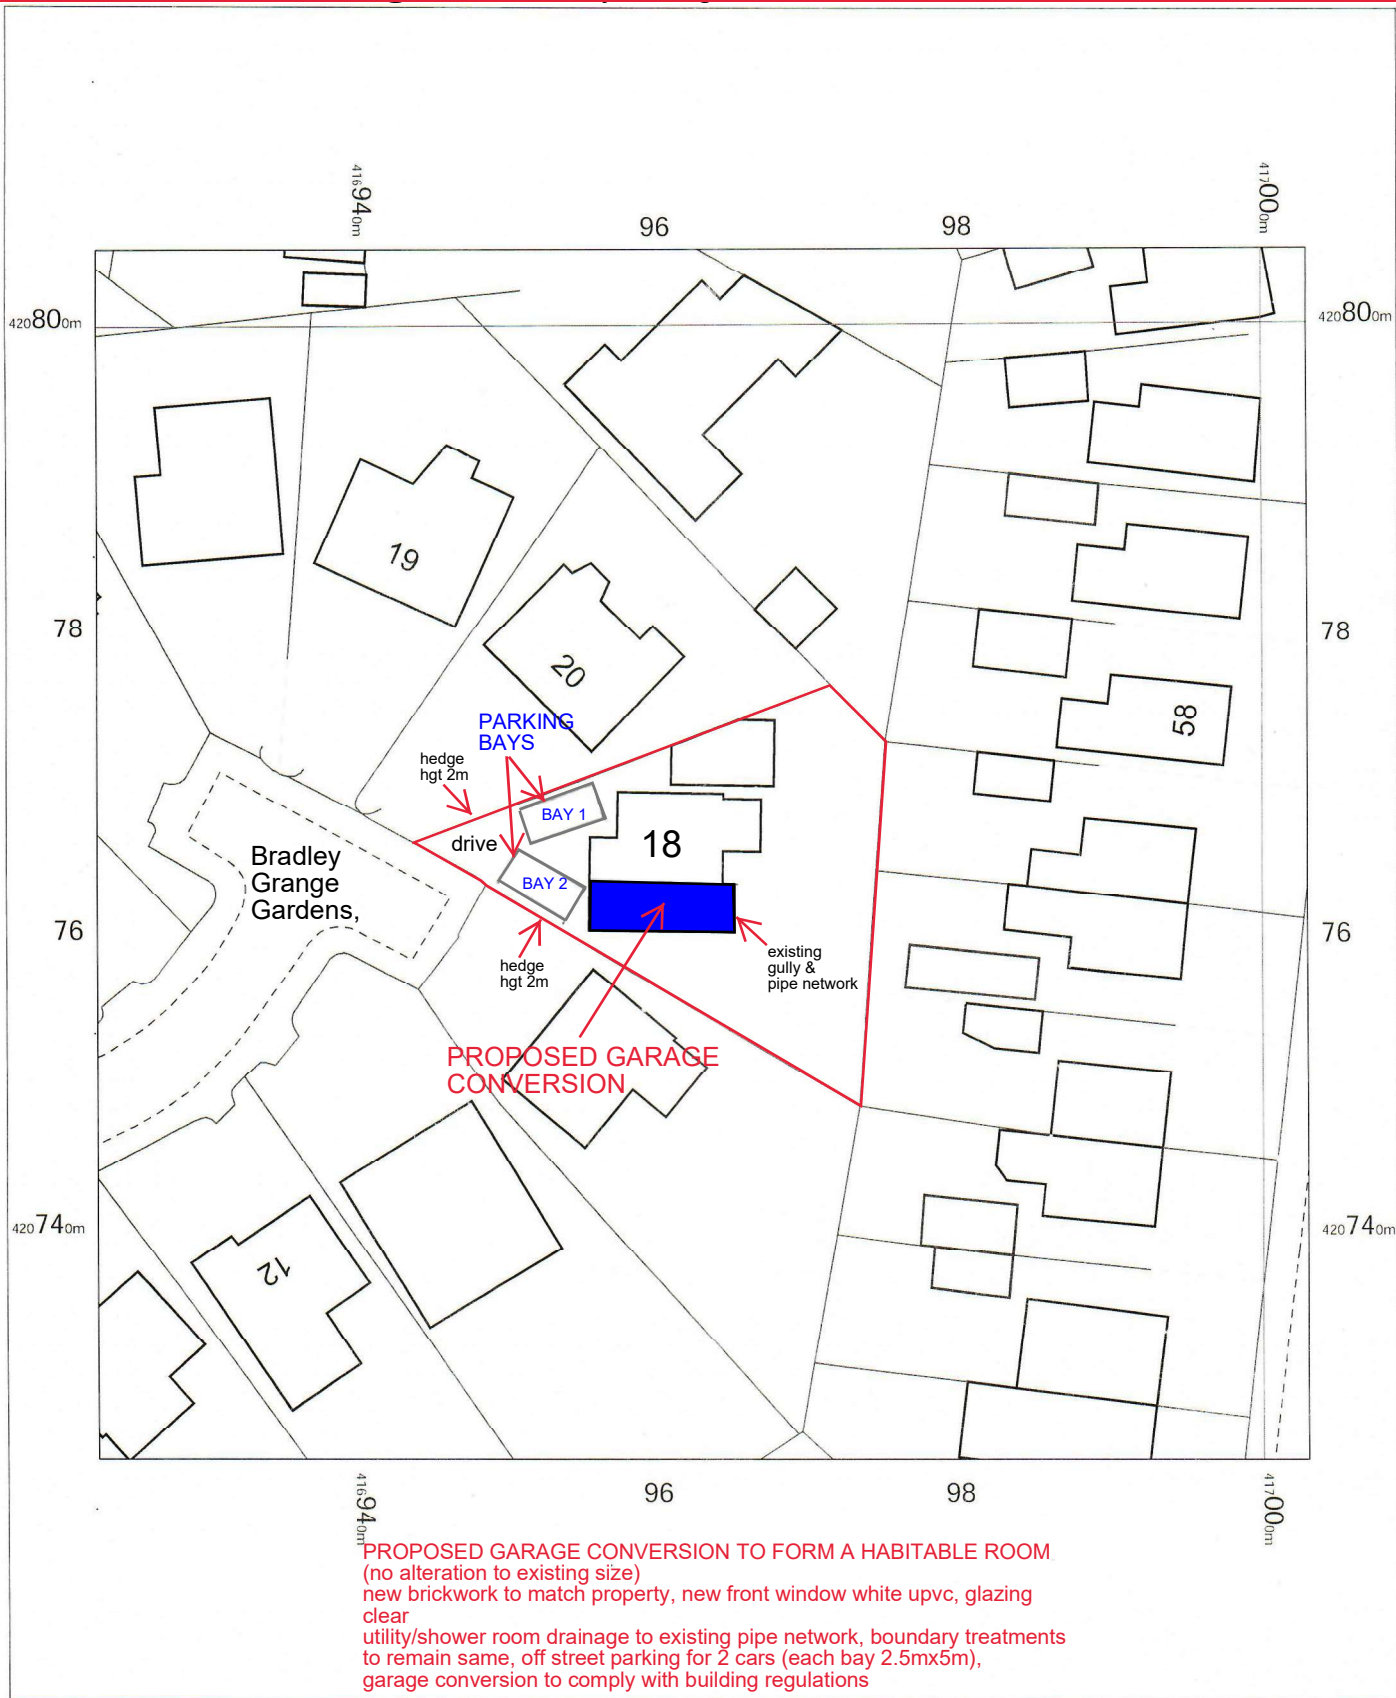