


Elevation 2 (North East)
Scale 1:100

Legend

- M1 Existing block
- M2 Existing black metal column
- M3 Existing timber beam
- M4 Existing timber cladding
- M5 Existing metal roof sheet
- M6 Existing PCVu gutter
- D1 Existing Metallic door
- D2 Existing Metallic door with opening at top

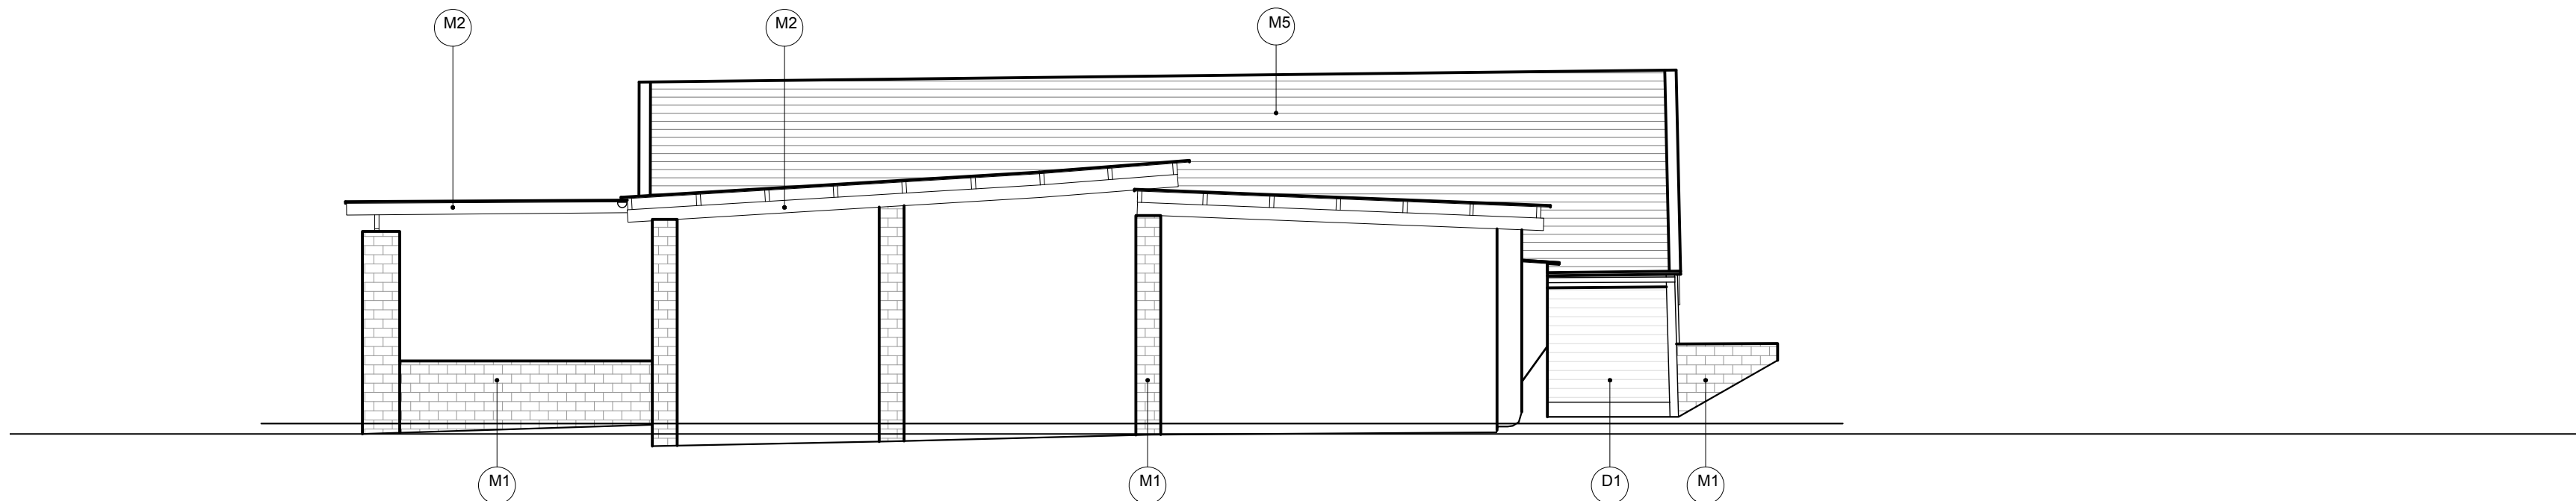

Elevation 3 (South East)
Scale 1:100



SCALE BAR 1:100

This drawing is ONLY intended to be used for the purpose stated and forms part of a series that is to be read in conjunction with details and specifications and where necessary other consultants information.

Deviating from these drawings without consultation and/or agreement with the employer is unacceptable. This drawing is indicative and exact dimensions should be checked and confirmed on site by the nominated contractor or competent person's prior to commencement of building works, ordering of materials or setting out. Any discrepancies should be reported in advance and in writing to SDA Architecture Ltd. Where in doubt ask, and do not proceed with the works in the event of a drawing discrepancy.

Do not scale from this drawing unless trained to use a scale ruler - only work from written and checked dimensions.

For all structural aspects please refer to Structural Engineers project information and cross reference all drawings, details and calculations with the architectural drawing prior to commencement of building works.

This drawing is the property of SDA Architecture Ltd and copyright reserved by them. This drawing is not to be used, copied or disclosed by or to any unauthorised persons without prior written authorisation consent from SDA Architecture Ltd.

SDA Architecture Ltd is a trading name of Style Design and Architecture Ltd and holds no responsibility or liability for any works carried out on site.

Status:

Planning

Project Information:

Client: Mr Chris and Mrs Tina Walker

Project Title: Corn Mill Barn Plot 2

Project Address: Shelley, Huddersfield, HD8 8JJ

Project Stage: RIBA Stage 3 - Spatial Coordination

Date of Drawing: 21/04/2022

Drawing Information:

Original Author: MF

Checked by: SH

Drawing Sheet Size: A1 (594 x 841)

Drawing Scale: 1:100

Site Area Hectare:

Extension Area CL (m2):

Drawing Title:

Elvations as 'Existing' 2 of 2

Project Number:	Drawing Number:	Revision:
371	4-02-PP	-

Drawing Registry

Rev.	Date	Description	Author	Checked
------	------	-------------	--------	---------

SDA
ARCHITECTURE REDEFINED

Head Office: Ashby House, 29 Queens Road, Chorley, Lancashire, PR7 1JL
Tel: 0229 441 512 Web: www.styledesignandarchitecture.co.uk Email: contact@styledesignandarchitecture.co.uk
Company Registration: 503385 VAT Registration: 281969153
Copyright © 2022 Style Design & Architecture Ltd - All Rights Reserved