



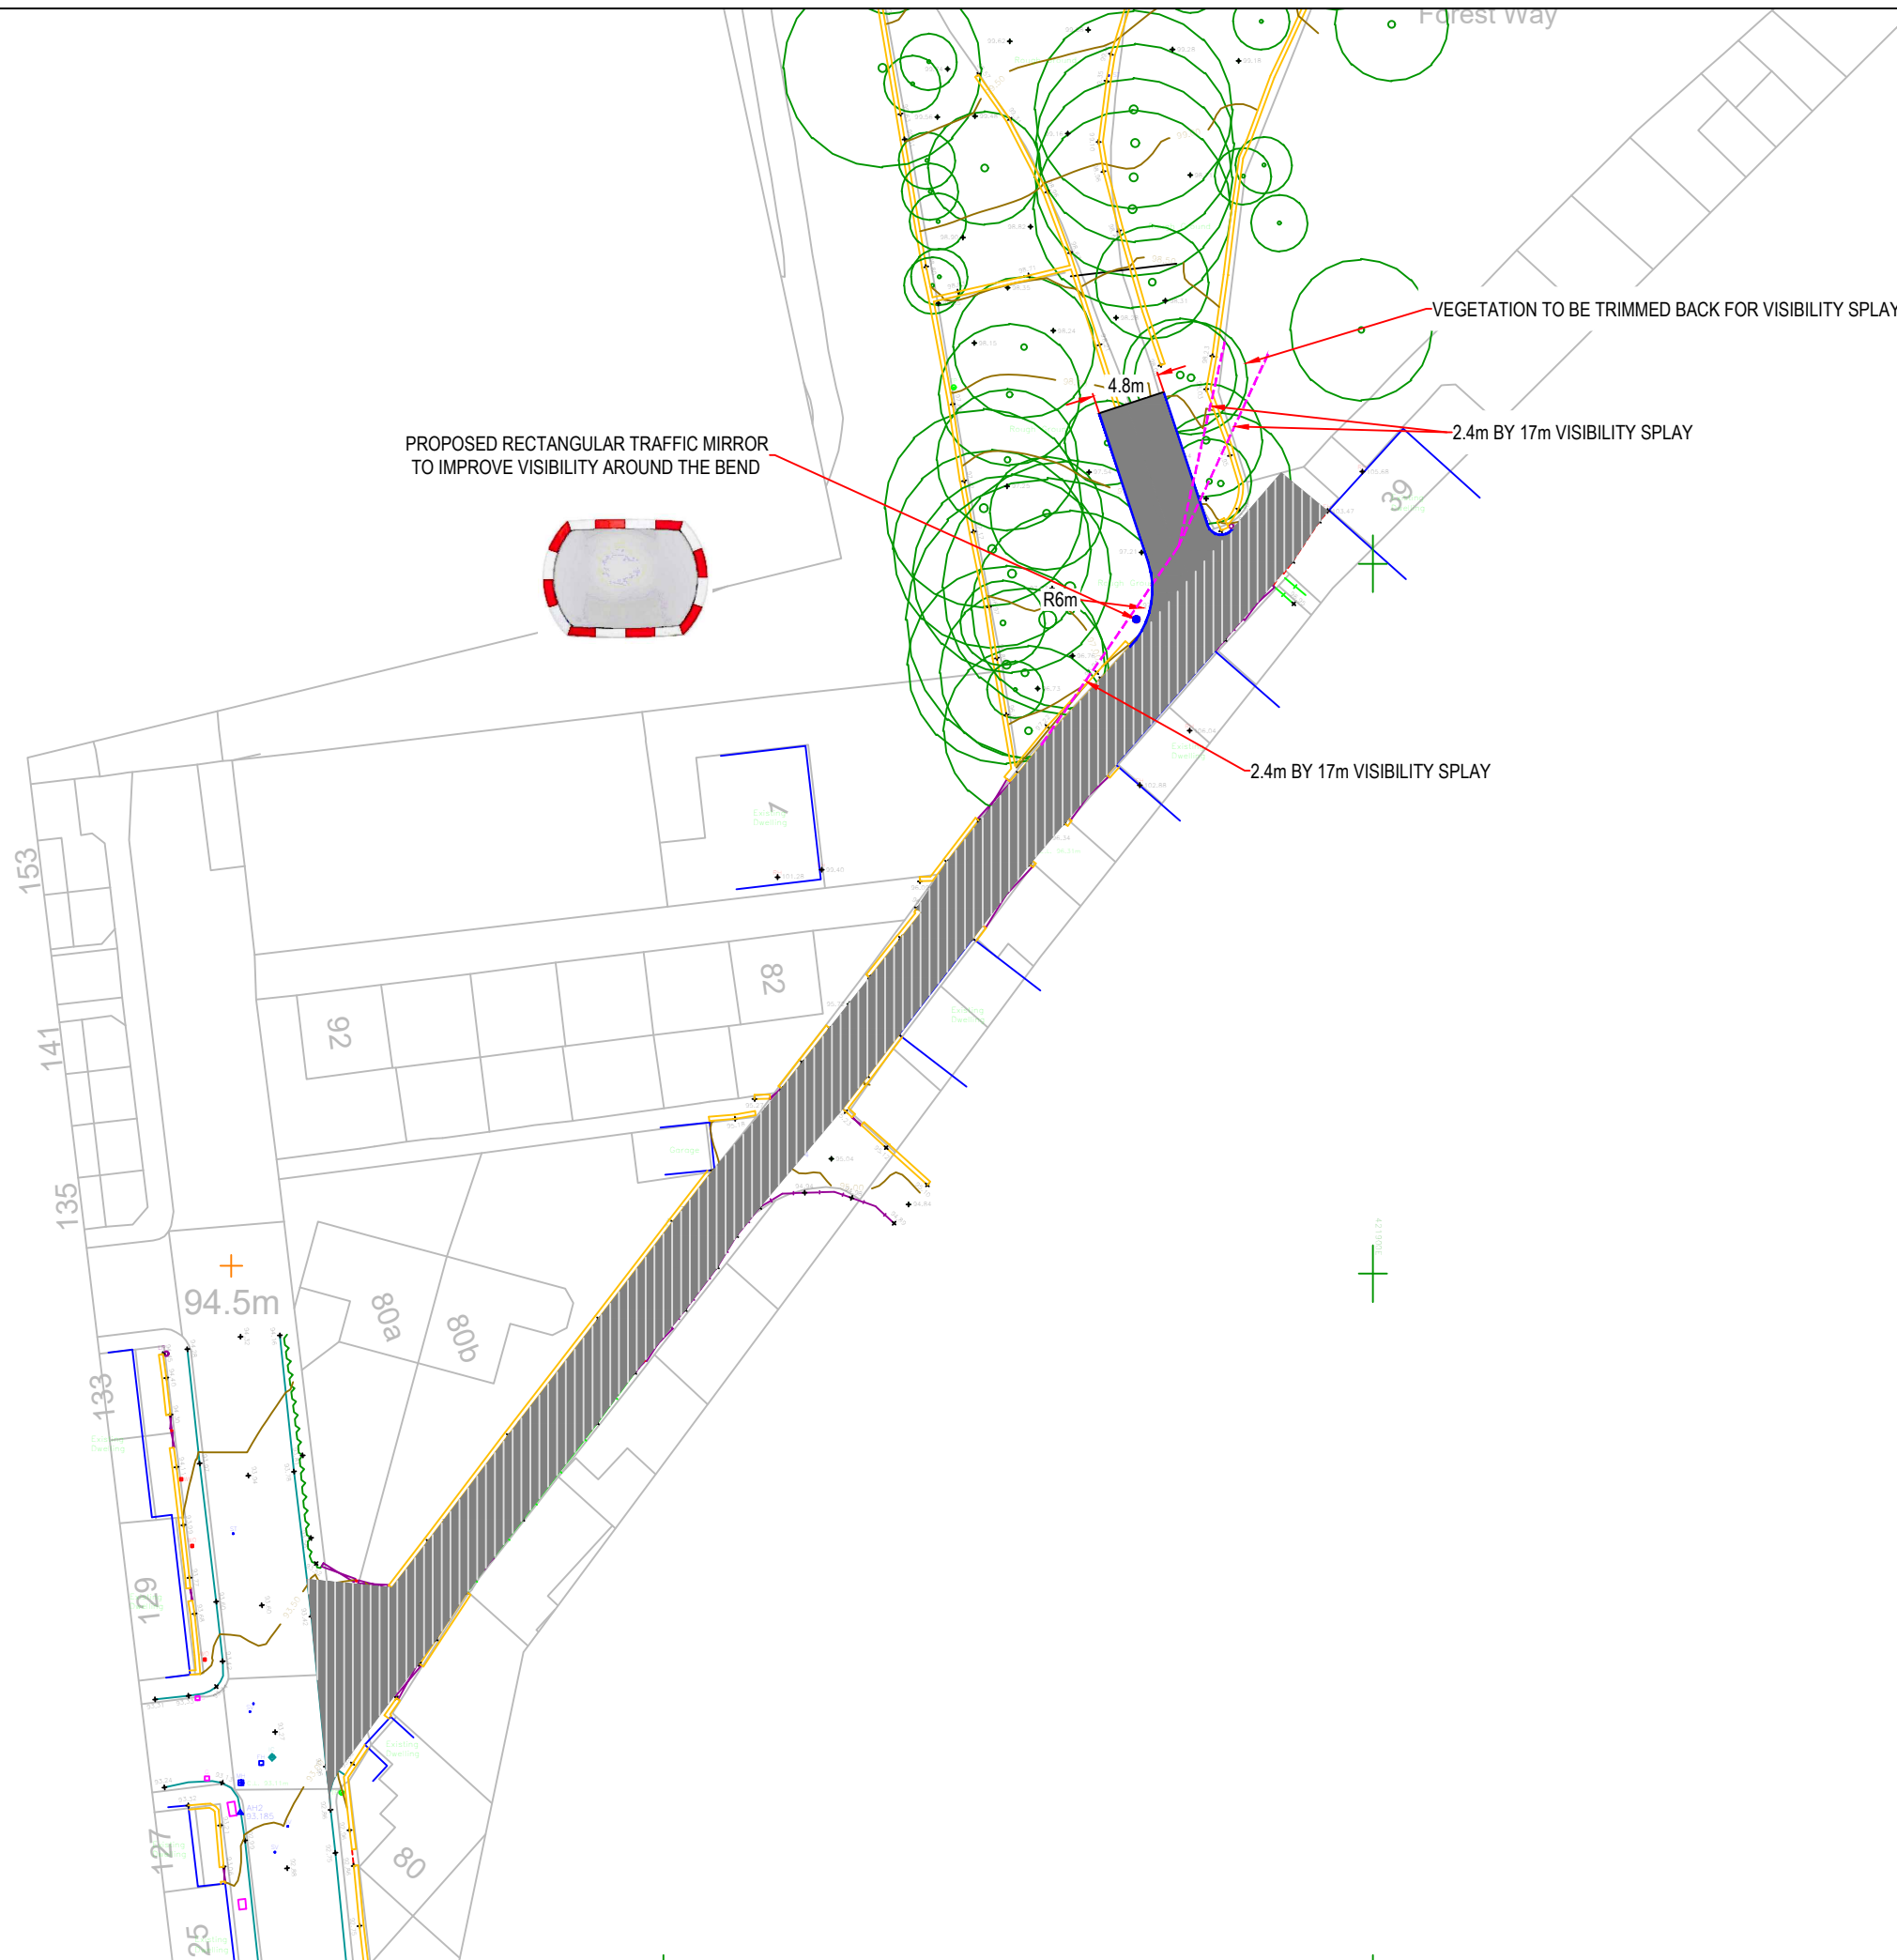

NOTES

KEY

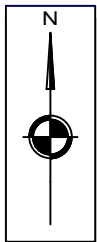

Existing Carriageway to be resurfaced



Proposed shared surface

REVISIONS

REV	DESCRIPTION	DATE	BY
-	-	-	-



Project:

CEMETERY ROAD,
HECKMONDWIKE

Client:

BOWCLIFFE

Drawing:

PROPOSED SITE ACCESS

Drawn By:

RID

Date:

03/10/2023

Checked:

ATM

Scale:

1:500 @ A3

Drawing No.

AMA/21010/SK009

Rev.

-