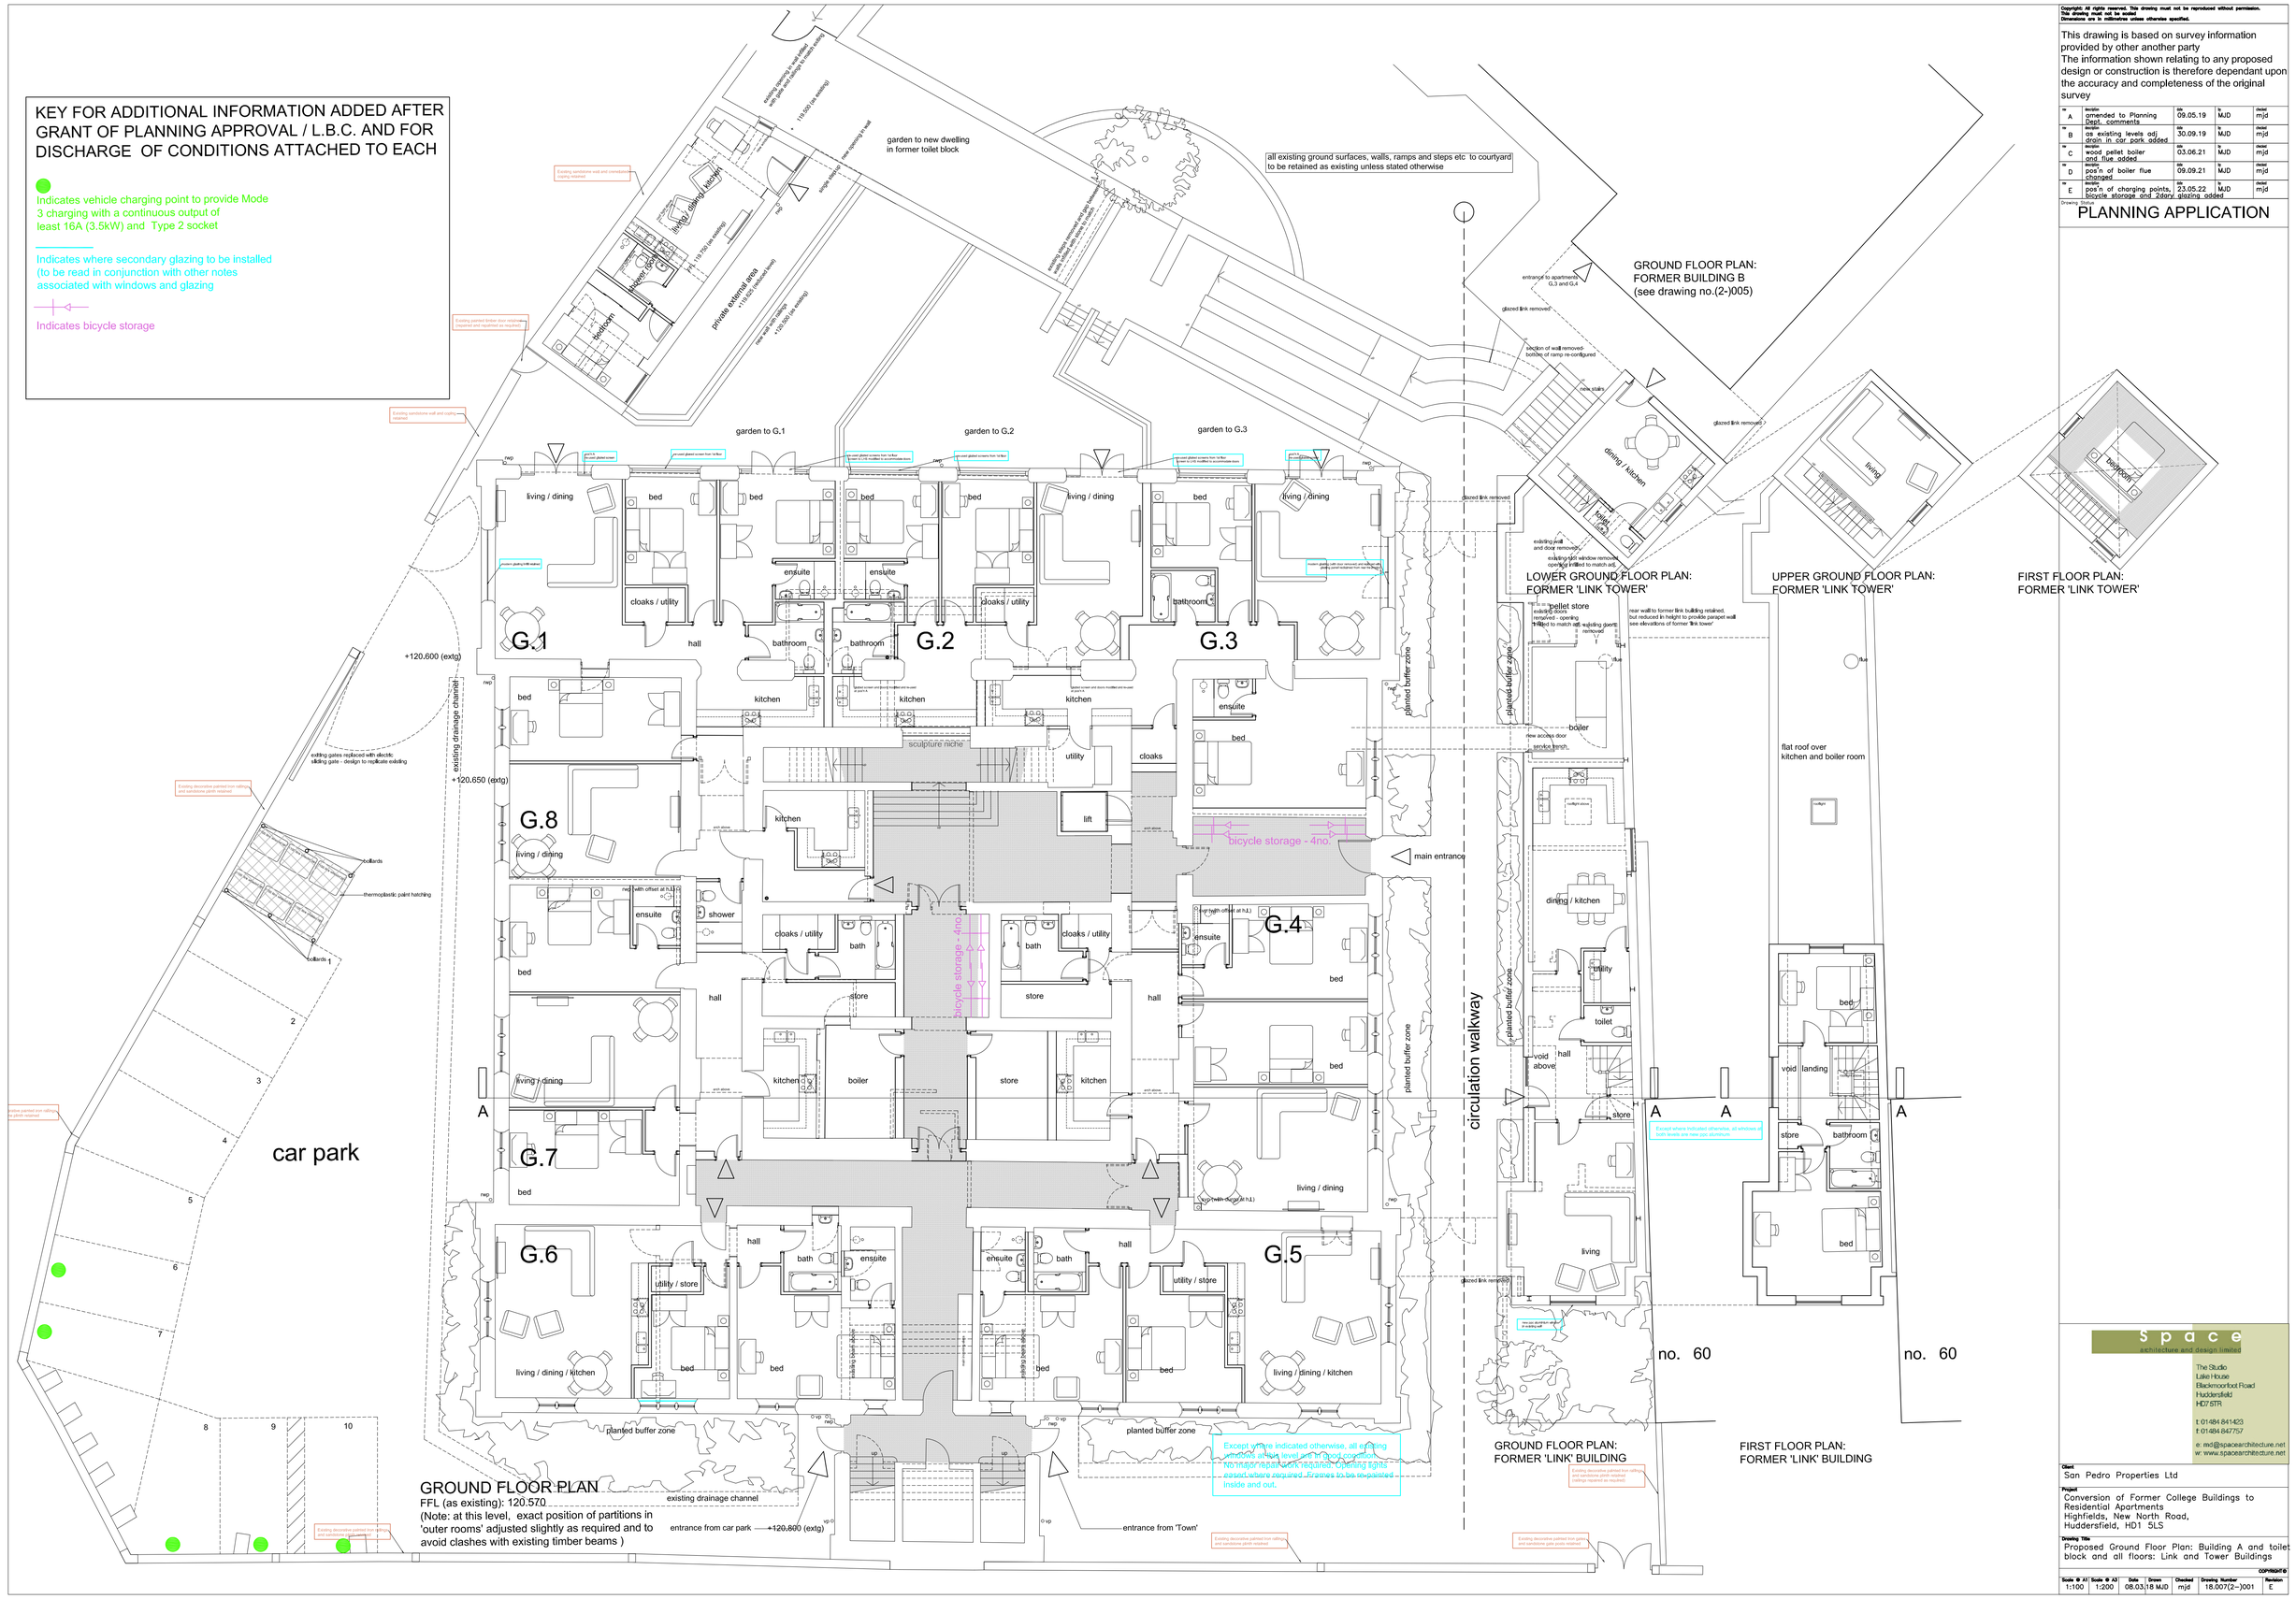

Copyright: All rights reserved. This drawing must not be reproduced without permission.
This drawing must not be scaled
Dimensions are in millimetres unless otherwise specified.

This drawing is based on survey information provided by other another party
The information shown relating to any proposed design or construction is therefore dependant upon the accuracy and completeness of the original survey

no	revision	date	by	revised
A	amended to Planning Dept. comments	09.05.19	MJD	mjd
B	as existing levels adj. drain in car park added	30.09.19	MJD	mjd
C	wood pellet boiler and flue added	03.06.21	MJD	mjd
D	pos'n of boiler flue changed	09.09.21	MJD	mjd
E	pos'n of charging points, bicycle storage and fabric glazing added	23.05.22	MJD	mjd

Drawing Status
PLANNING APPLICATION

space
architecture and design limited
The Studio
Lake House
Blackmoorfoot Road
Huddersfield
HD7 5TR
t: 01484 841423
f: 01484 847757
e: md@spacearchitecture.net
w: www.spacearchitecture.net

Client
San Pedro Properties Ltd

Project
Conversion of Former College Buildings to Residential Apartments
Highfields, New North Road,
Huddersfield, HD1 5LS

Drawing Title
Proposed Ground Floor Plan: Building A and toilet block and all floors: Link and Tower Buildings

COPYRIGHT ©

Scale @ A1	Scale @ A3	Date	Drawn	Checked	Drawing Number	Revision
1:100	1:200	08.03.18	MJD	mjd	18.007(2-)001	E