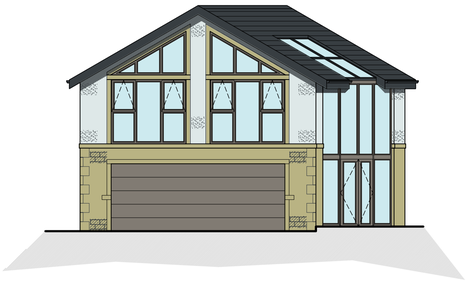

Proposed South West Facing Elevation
Scale 1:100

Proposed South East Facing Elevation
Scale 1:100

Proposed North West Facing Elevation
Scale 1:100

Proposed North East Facing Elevation
Scale 1:100

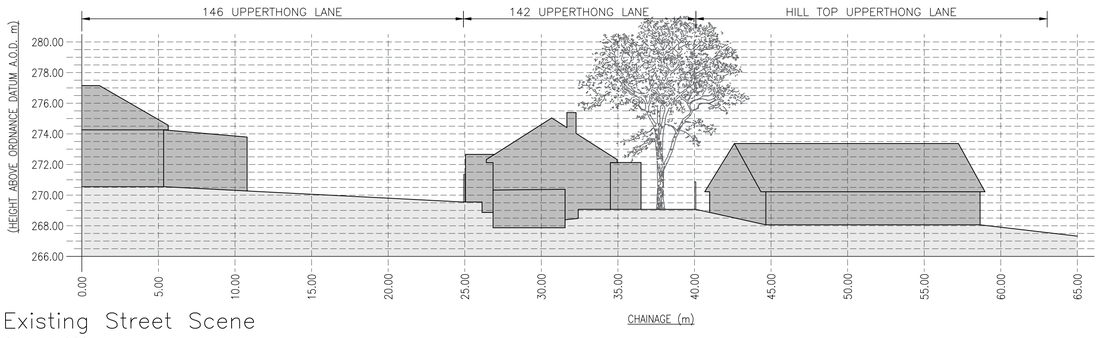

Existing Street Scene
Scale 1:200

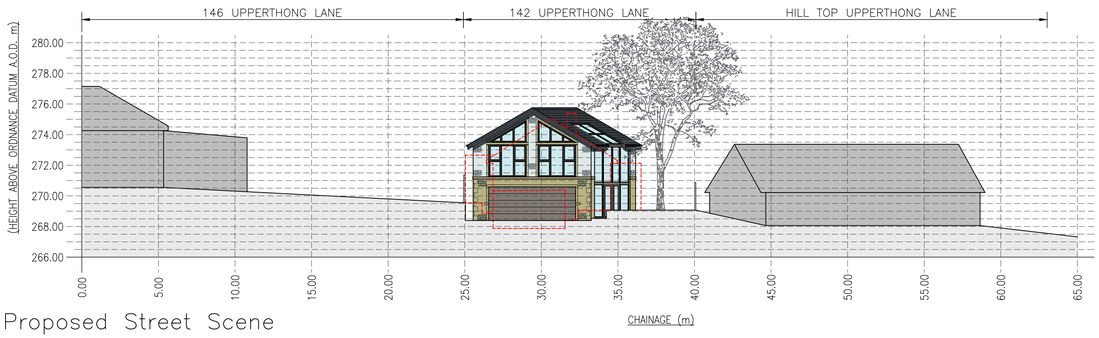

Proposed Street Scene
Scale 1:200

PROPOSED MATERIALS

- MASONRY – NATURAL COURSED STONE
  – ASHLAR BANDING COURSE
  – THROUGH COLOURED RENDER
- ROOF TILES – GRAPHITE SLATE
- DOORS – GREY PVCu/ALUMINIUM
- WINDOWS – GREY PVCu
- RAINWATER GOODS – GREY PVCu

NOTES

1. No dimensions to be scaled. IF IN DOUBT ASK.

2. All dimensions must be checked and verified on site by the Contractor prior to the commencement of works and Hinchliffe Architecture & Design Ltd. to be notified of any discrepancies.

3. The copyright of these drawings remains the property or Hinchliffe Architecture & Design Ltd. They must not be reproduced in any way without prior written consent from the originator (Hinchliffe Architecture & Design Ltd.)

Rev.	Date	Description
E	12.08.22	DRAWING REVISED FOLLOWING RECEIPT OF CLIENT COMMENTS RECEIVED 12.08.2022.
D	18.08.22	DRAWING REVISED FOLLOWING RECEIPT OF CLIENT COMMENTS RECEIVED 31.07.2022.
C	25.07.22	DRAWING REVISED FOLLOWING RECEIPT OF CLIENT COMMENTS RECEIVED 17.07.2022.
B	21.06.22	DRAWING REVISED FOLLOWING RECEIPT OF CLIENT COMMENTS RECEIVED 09.06.2022.
A	26.05.22	DRAWING REVISED FOLLOWING RECEIPT OF CLIENT COMMENTS RECEIVED 24.05.2022.

Status
PLANNING

hinchliffe
architecture & design
Hinchliffe A&D
24 Carr View Road
Hepworth
Holmfirth
West Yorkshire
HD9 1WX
07921 907 142
01484 520 764
info@hinch-architecture.co.uk
www.hinch-architecture.co.uk

Client
MR & MRS R. HUBBOLD

Project
142 UPPERTHONG LANE
UPPERTHONG
HOLMFIRTH
HD9 3UZ

Drawing Title
PROPOSED ELEVATIONS & STREET SCENE

Scale (at A1)	Date
AS SHOWN	03.05.2022

Drg. no.	Rev.
109–22–PL03	E

10 0 10 20 50 100mm NATURAL SCALE

ORIGINAL DRAWING SIZE 841 x 594