




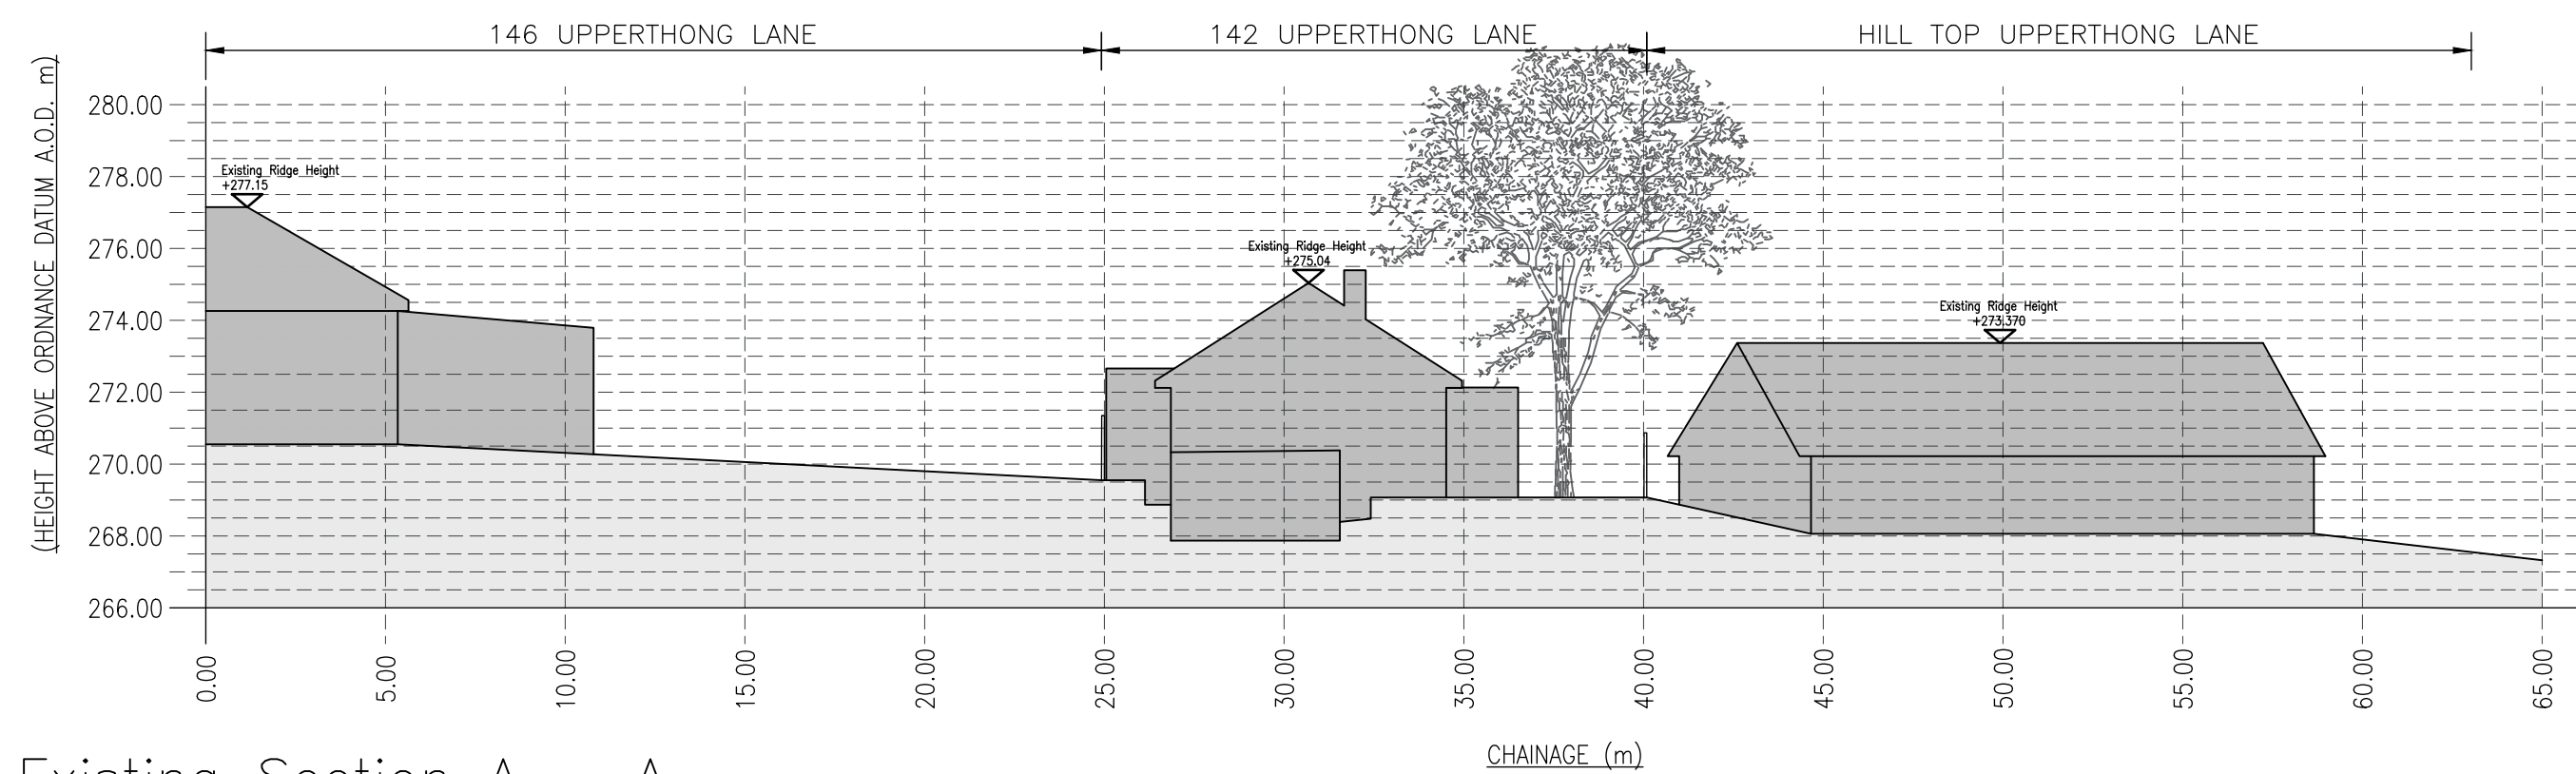


Existing Section A – A
Scale 1:200

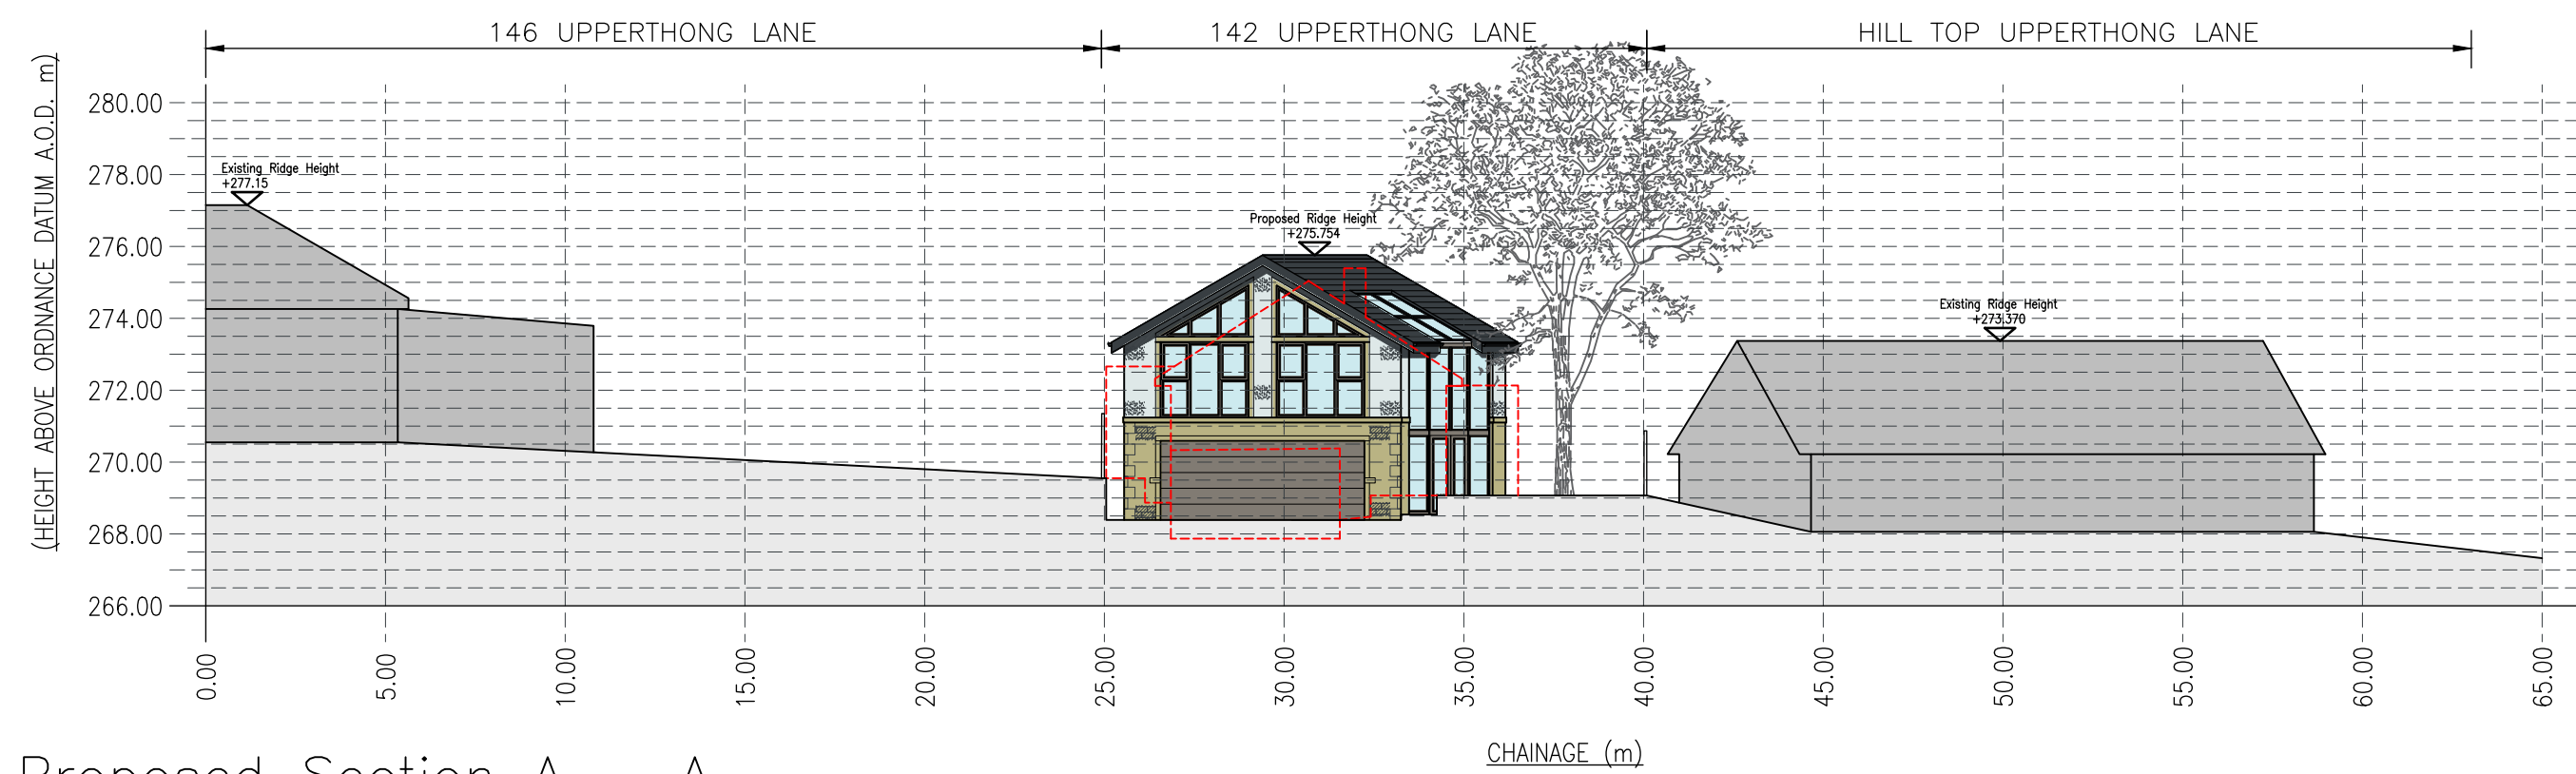


Proposed Section A – A
Scale 1:200

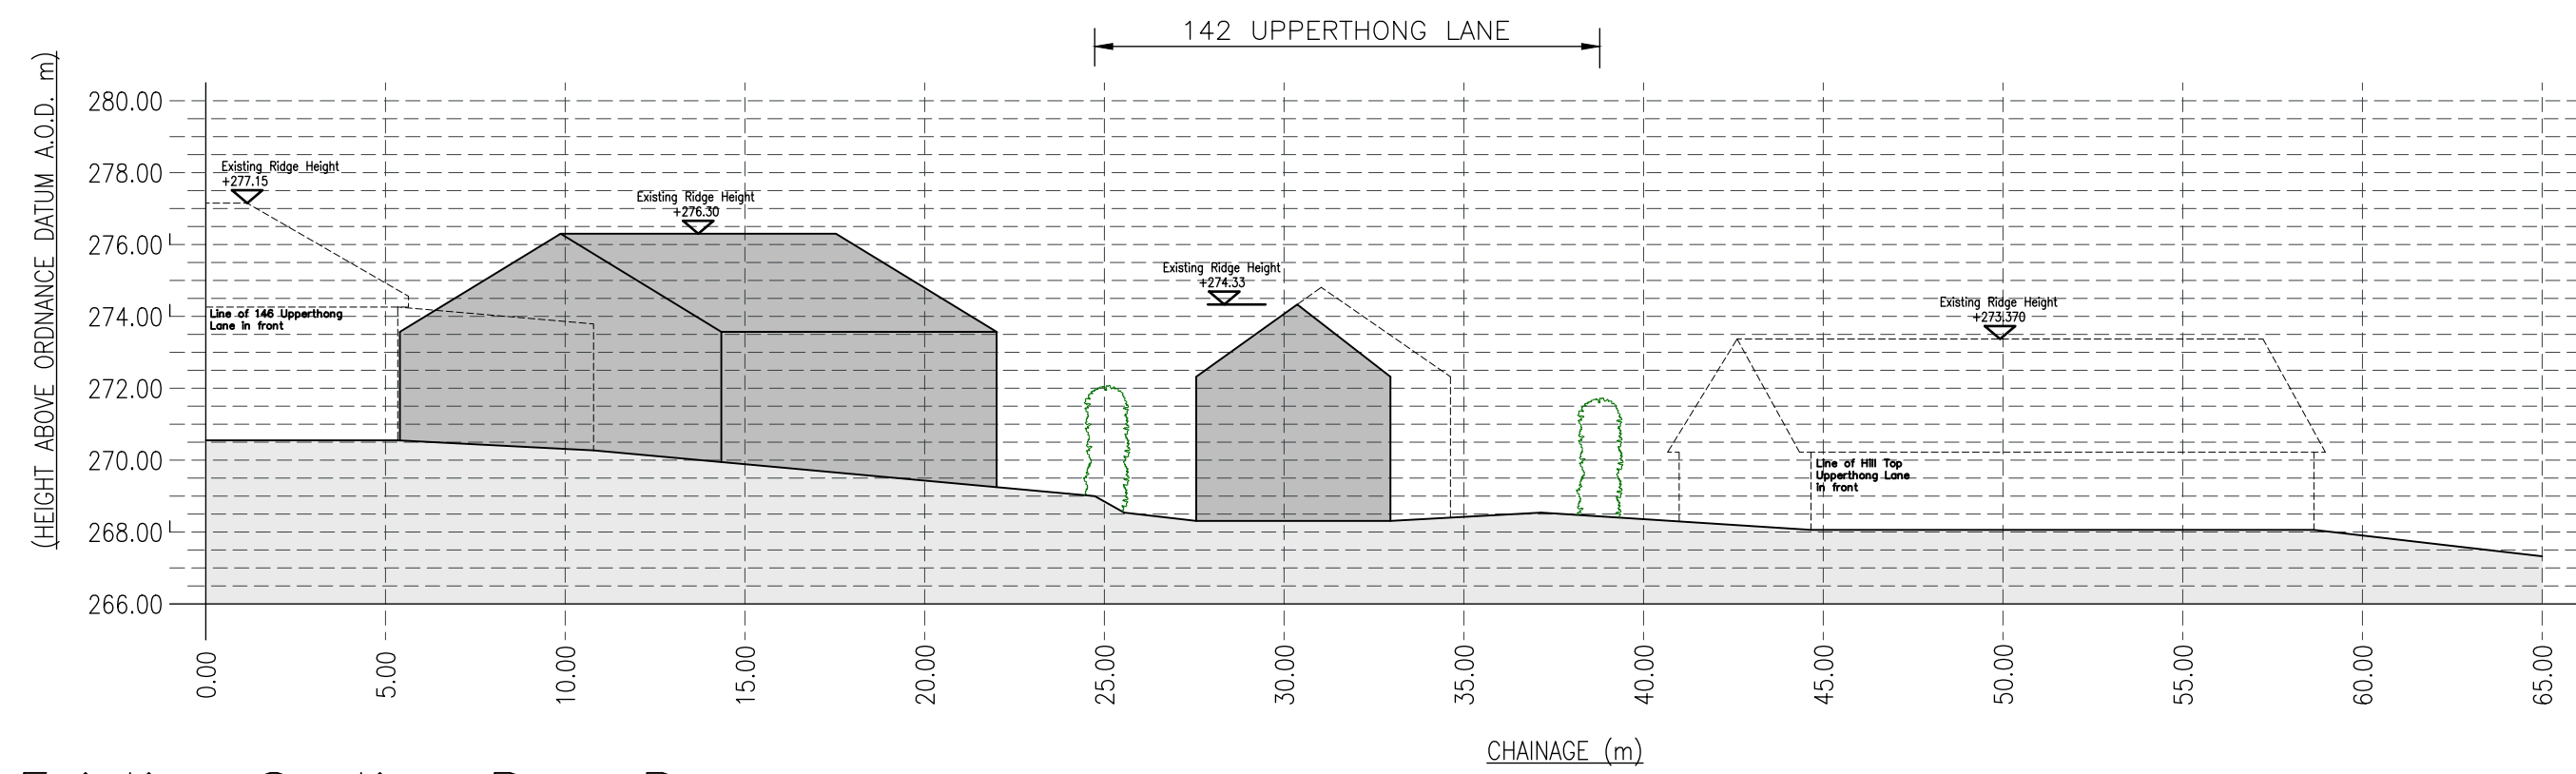

Existing Section B – B
Scale 1:200

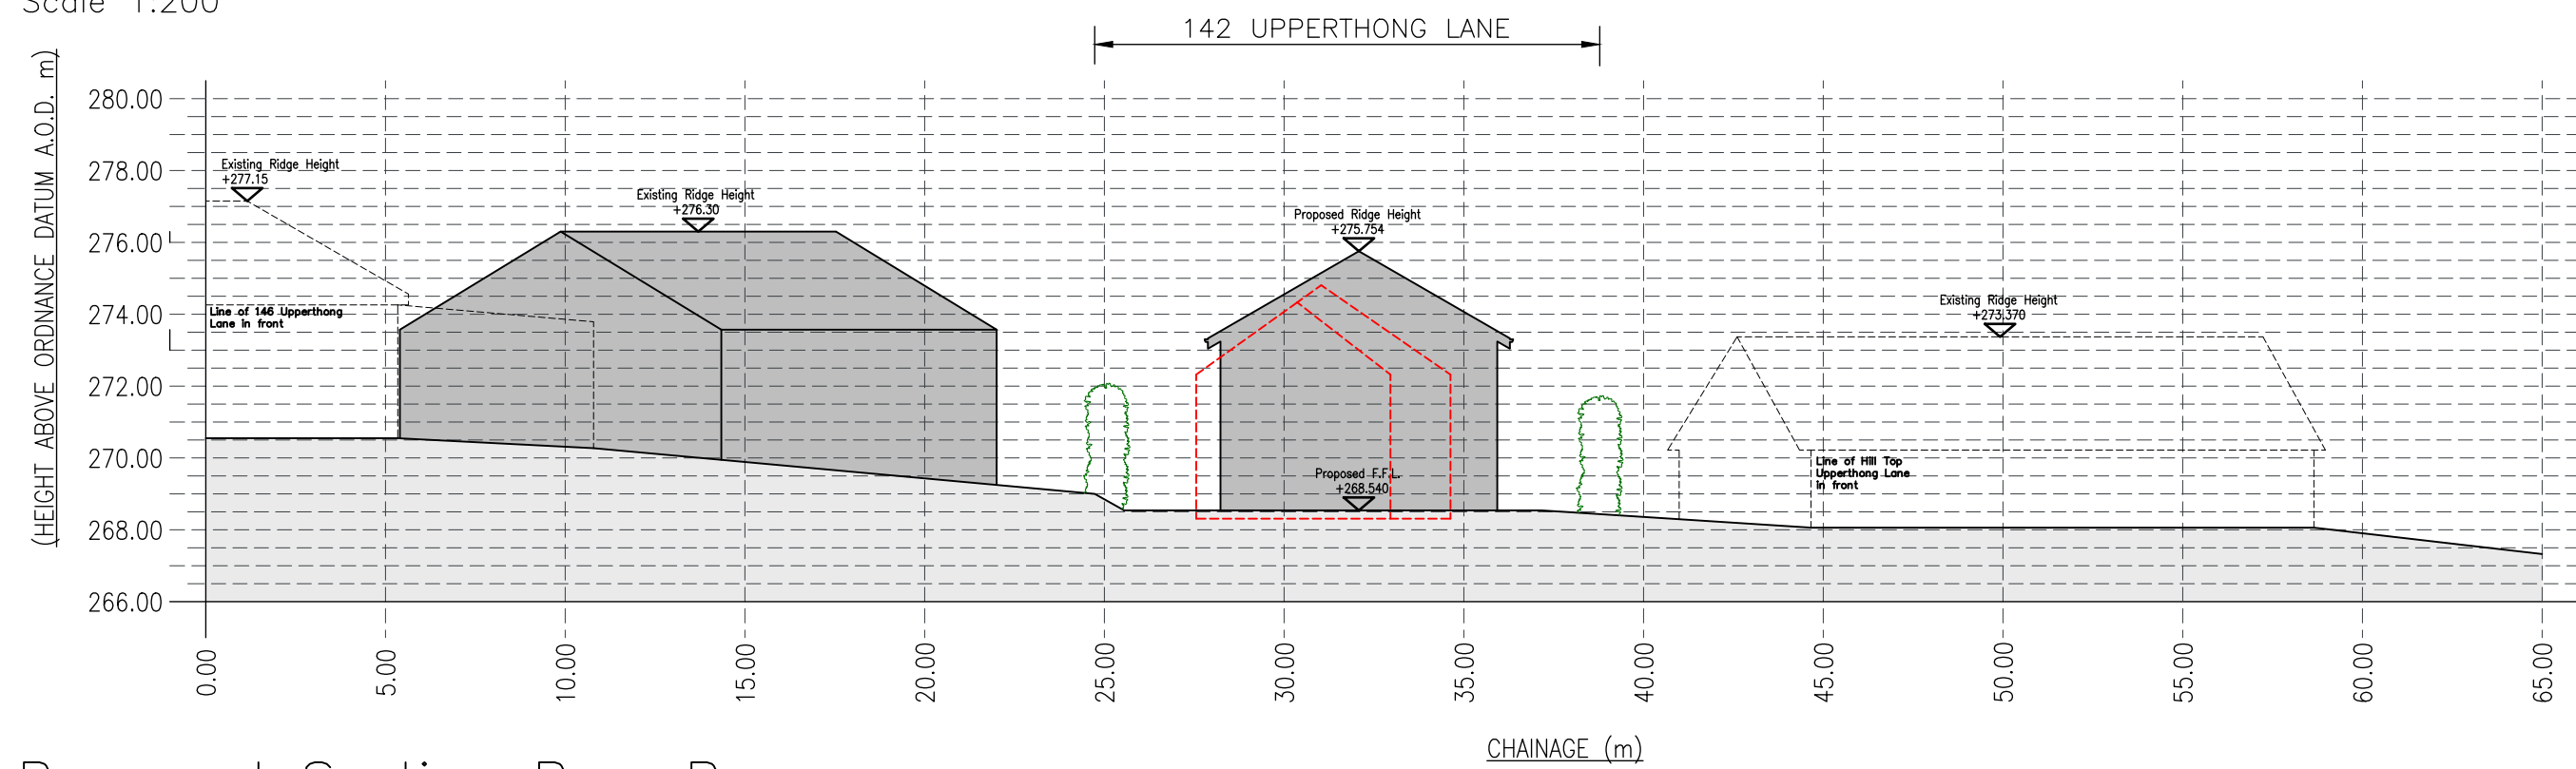

Proposed Section B – B
Scale 1:200

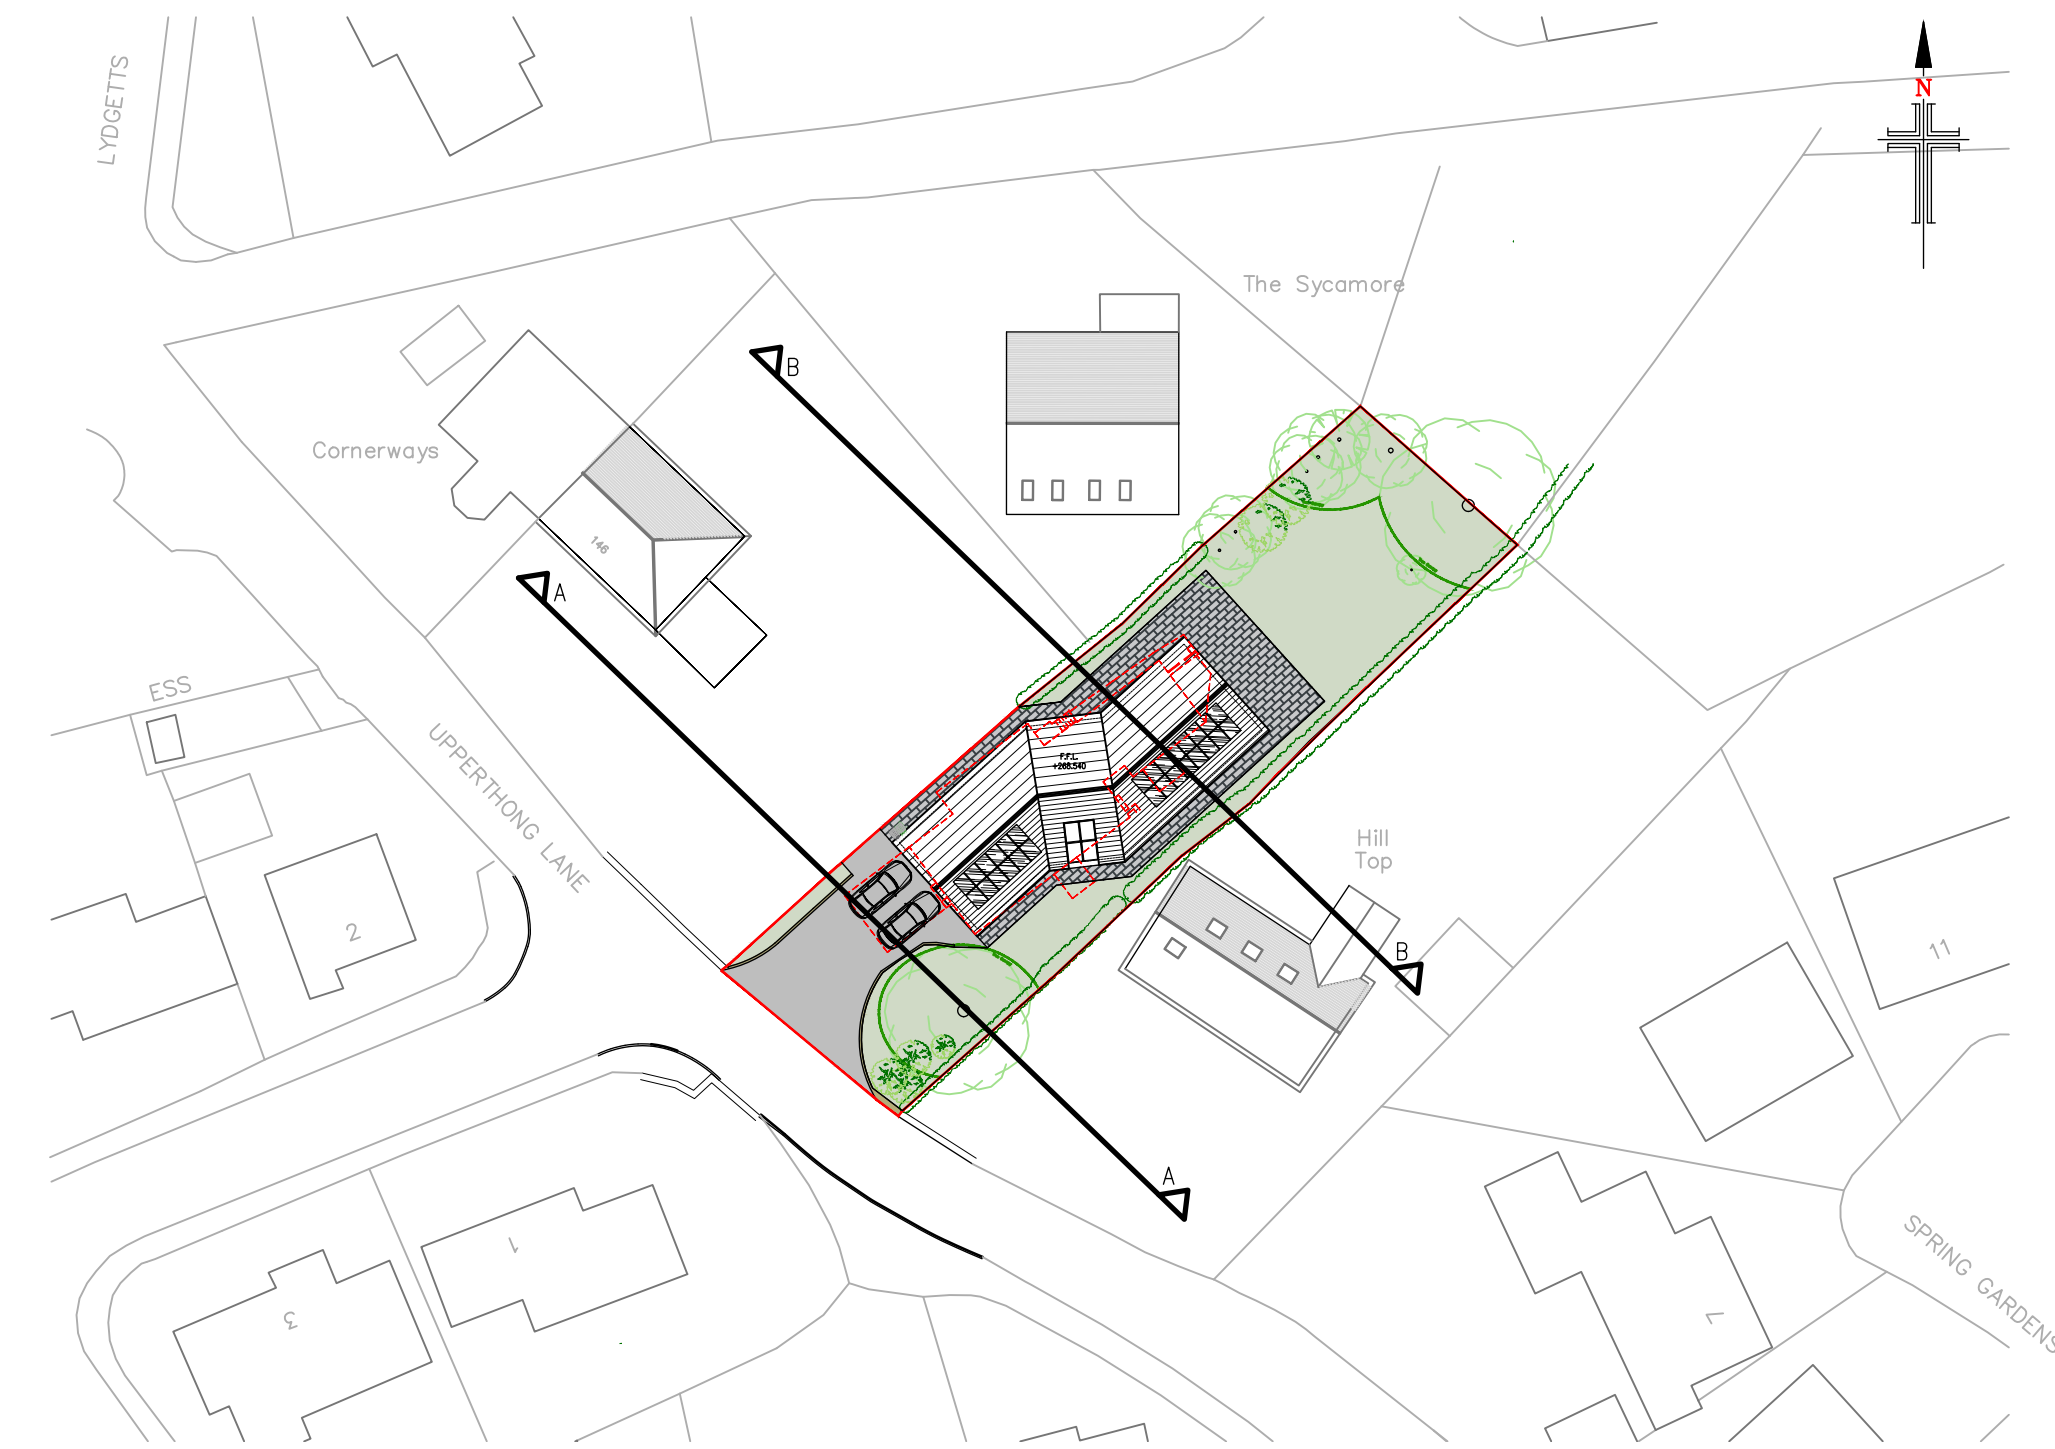

KEY PLAN
Scale 1:500

NOTES

1. No dimensions to be scaled.
IF IN DOUBT ASK.
2. All dimensions must be checked and verified on site by the Contractor prior to the commencement of works and Hinchliffe Architecture & Design Ltd. to be notified of any discrepancies.
3. The copyright of these drawings remains the property of Hinchliffe Architecture & Design Ltd. They must not be reproduced in any way without prior written consent from the originator (Hinchliffe Architecture & Design Ltd.)

Rev.	Date	Description
A	01.11.22	FIRST ISSUE

Rev.	Date	Description
A	01.11.22	FIRST ISSUE

Status

PLANNING

hinchliffe
architecture
& design

Hinchliffe A&D
24 Carr View Road
Hagworth
Holefirth
West Yorkshire
HD9 1HG

01921 937 192
01888 533 744
info@hinch-architecture.co.uk
www.hinch-architecture.co.uk

Client

MR & MRS R. HUBBOLD

Project

142 UPPERTHONG LANE
UPPERTHONG
HOLMFIRTH
HD9 3UZ

Drawing Title

EXISTING & PROPOSED SITE
SECTIONS & KEY PLAN

Scale (at A1)	Date
AS SHOWN	01.11.2022

Dwg. no.	Rev.
109-22-PL05	A