


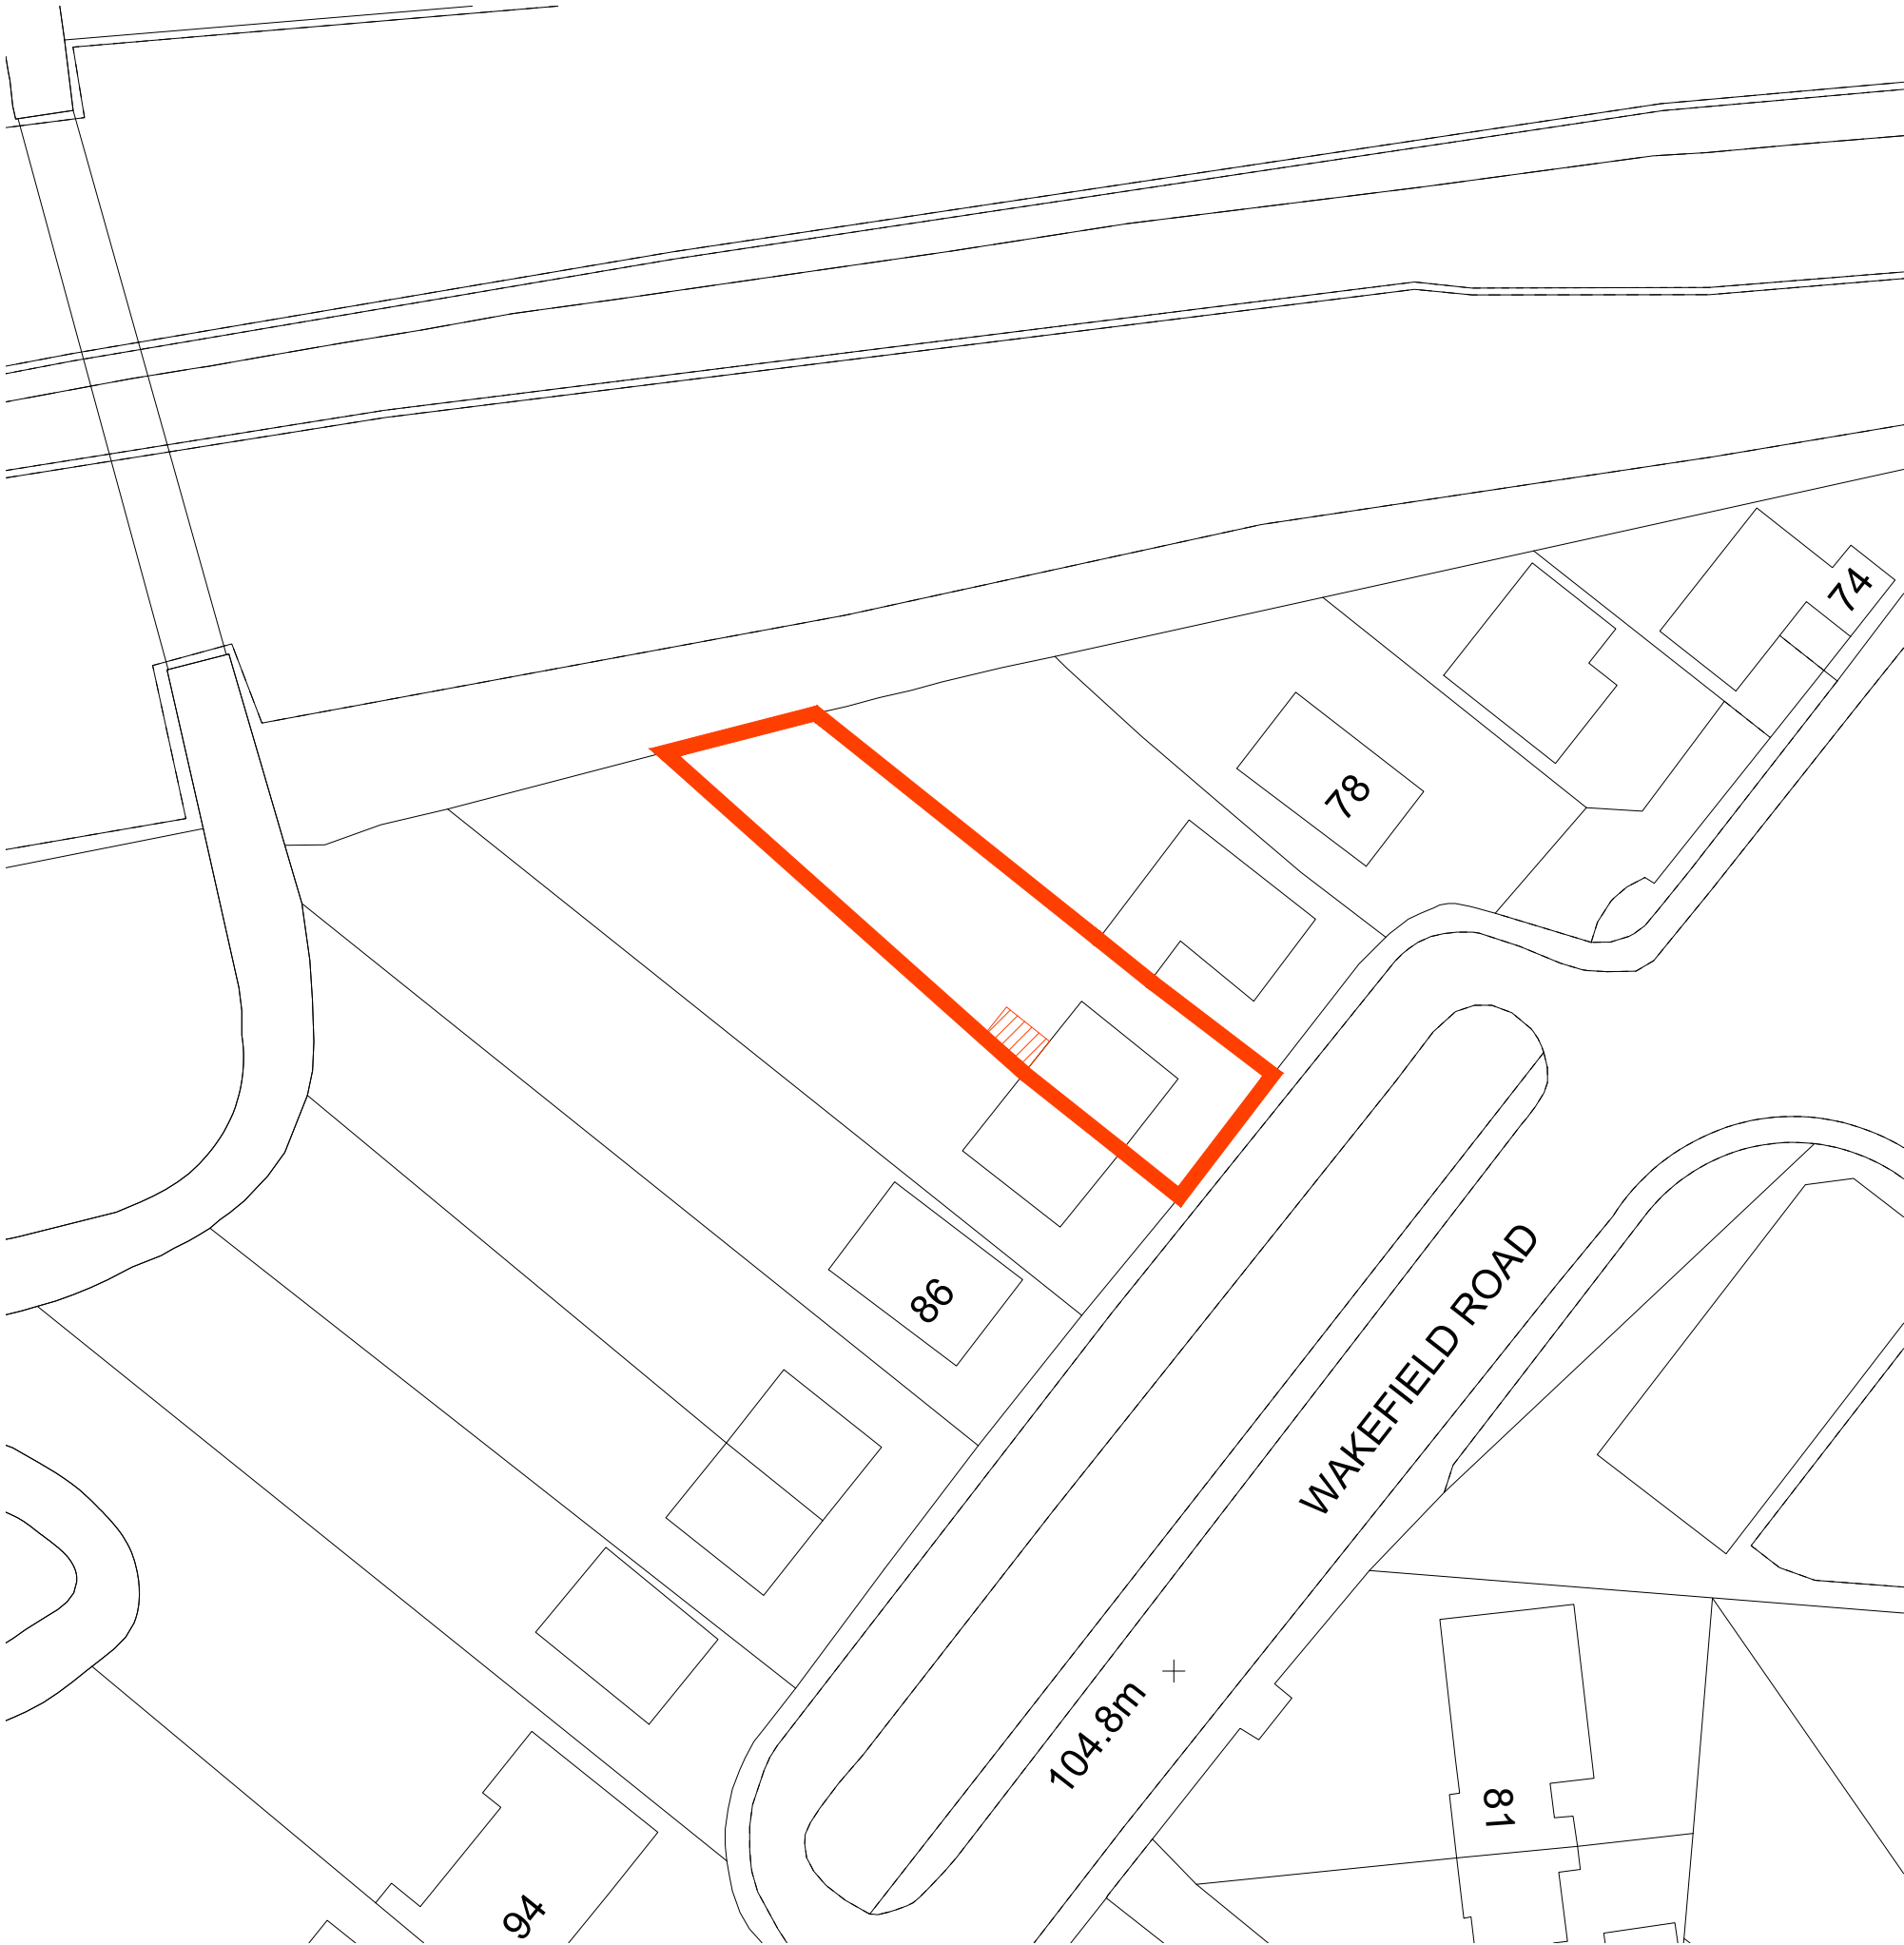

NORTH

NOTES

-	-	-
Rev	Description	Date

MOArchitecture

Client J Field & L Brearley			
Project Deck to 82 Wakefield Road Clayton West			
Drawing Site Block Plan			
Project no.	MOA 2119	Scale 1:500	Size A3
Drawing no.	[10] 07	Revision -	Status FI

This drawing is to be read in conjunction with all related drawings. All dimensions must be checked and verified on site. Notify MOA immediately of any discrepancies. Copyright retained by MOA unless expressly stated otherwise. Do not copy without permission. To be used for the stated purpose only. MayOne Design Architecture Project Management Ltd. Contact: info@mayonearchitecture.co.uk.