SCALE IN METRES 1:50

0 1 2 3 4 5 10 15 20

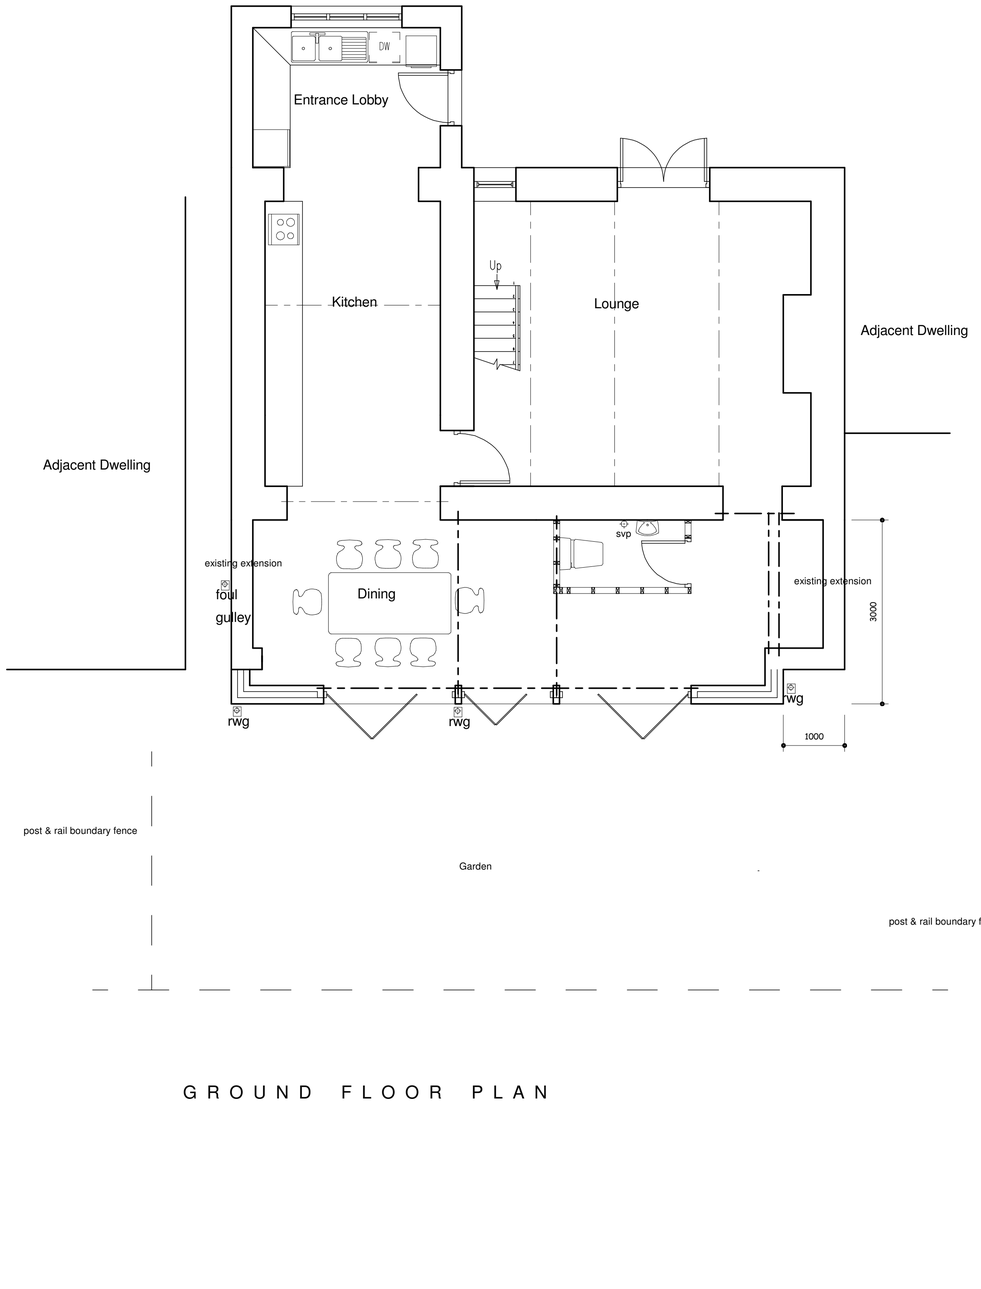

GROUND FLOOR PLAN

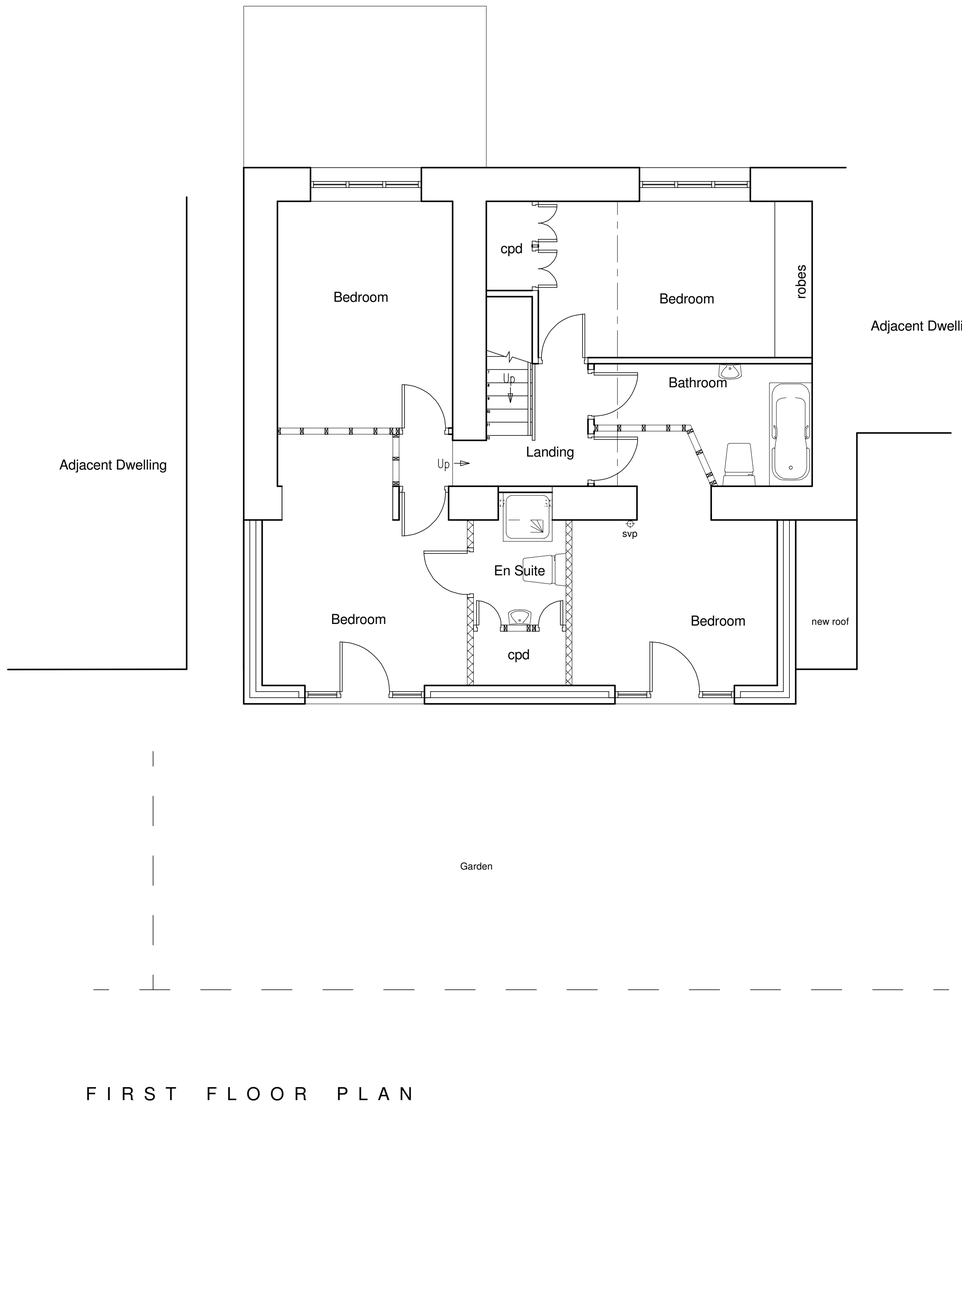

FIRST FLOOR PLAN

BA

Brunswick Architectural
6, Warneford Road, Huddersfield, HD4 5TW
Mobile: 07860 354023
E-Mail: mick@brunswickestates.com

CLIENT: Elsworth

TITLE: Proposed two storey rear extension at 3 Square Fold, Lepton, Hudds

NOTES:
This drawing is for Building Control & Planning Permission purposes only. Brunswick Architectural accept no liability for errors or omissions. The drawing may be used for estimating purposes, but the Principal Contractor must cost fully from a site investigation. The Contractor is responsible for checking site dimensions, materials etc, and all building work, such work being checked by Building Control on site, as may be appropriate. Brunswick Architectural disclaim any liability for works carried out.

Revisions:

PROPOSED FLOOR PLANS

SCALE: 1:50 @ A1 DATE: 26 Jan 2023

DRG No:22_146.1.2B