

Designbyma Architectural
Tel: 01484 506181 / 0788 989 7159
Email: designbyma@hotmail.com Web: designbyma.com

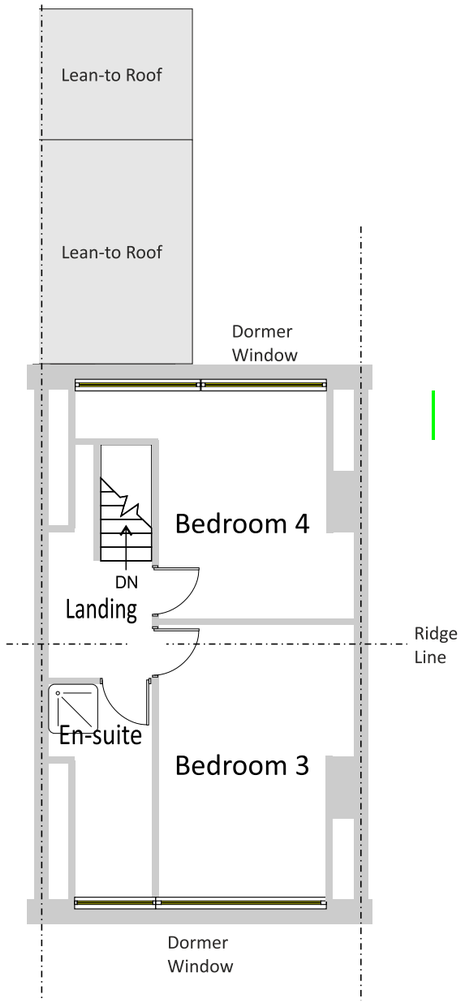

Proposed Second Floor Plan Scale 1:100

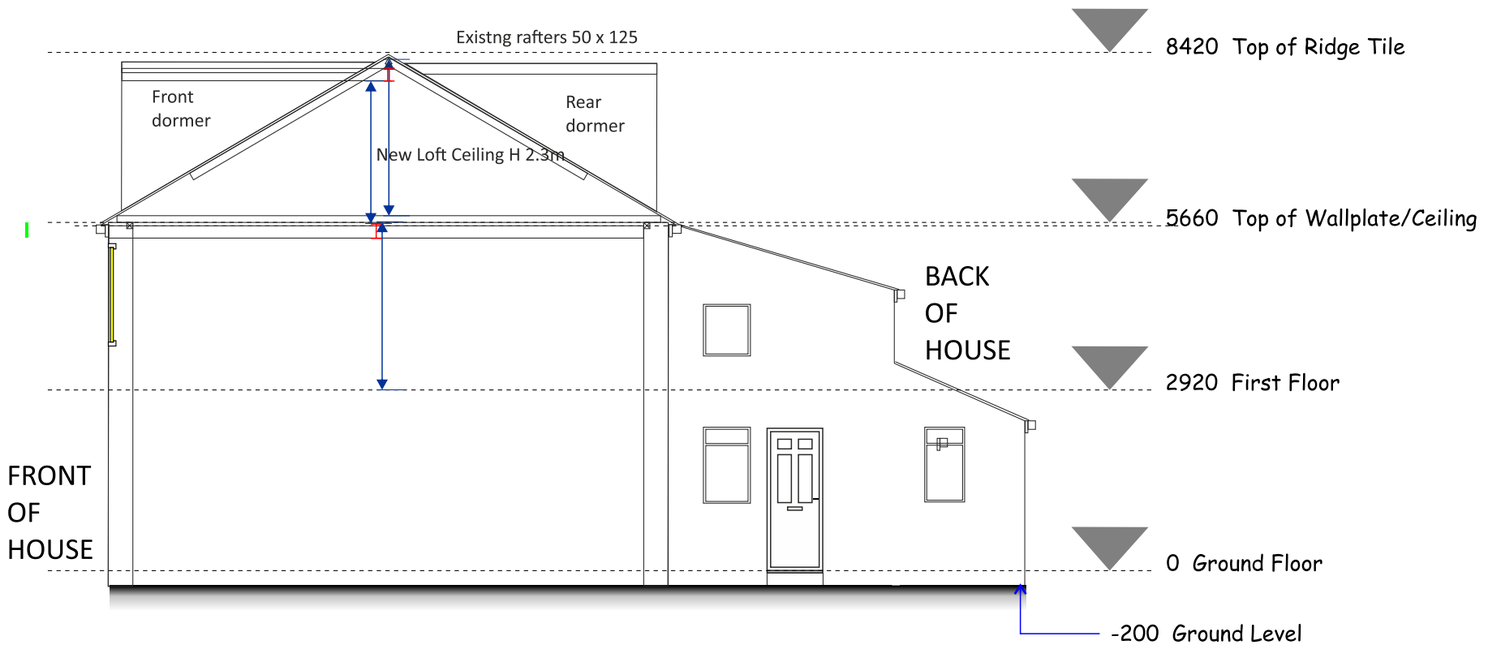

Proposed Second Floor Section Thru' Scale 1:100

PROJECT: LOFT CONVERSION Address: 15 Osborne Road, Birkby, Huddersfield, HD1 5HB	DRAWING TITLE: EXT & PROP PLANS & SECTION THRU	Status: PLANNING	Scale: 1:100@A3	Date Drawn: 29/10/2022	Drawing Ref: HD15HB15-v1 Page 2 of 4