

Designbyma Architectural
Tel: 01484 506181 / 0788 989 7159
Email: designbyma@hotmail.com Web: designbyma.com

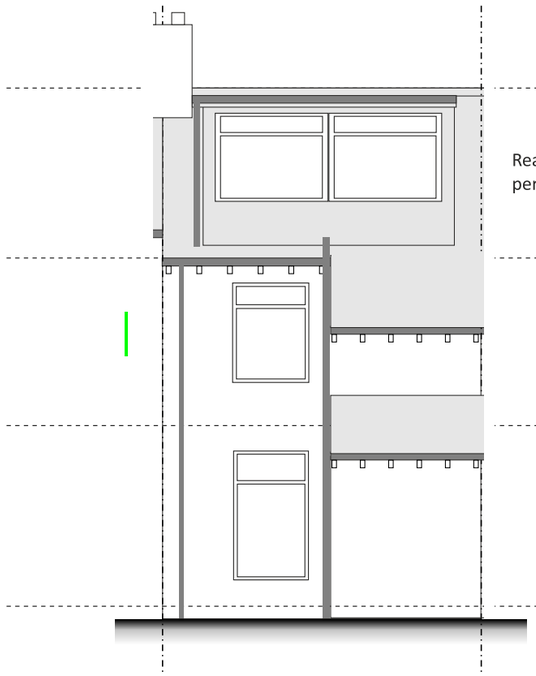


Rear dormer to be considered under permitted development


Proposed Rear Elevation Scale 1:100

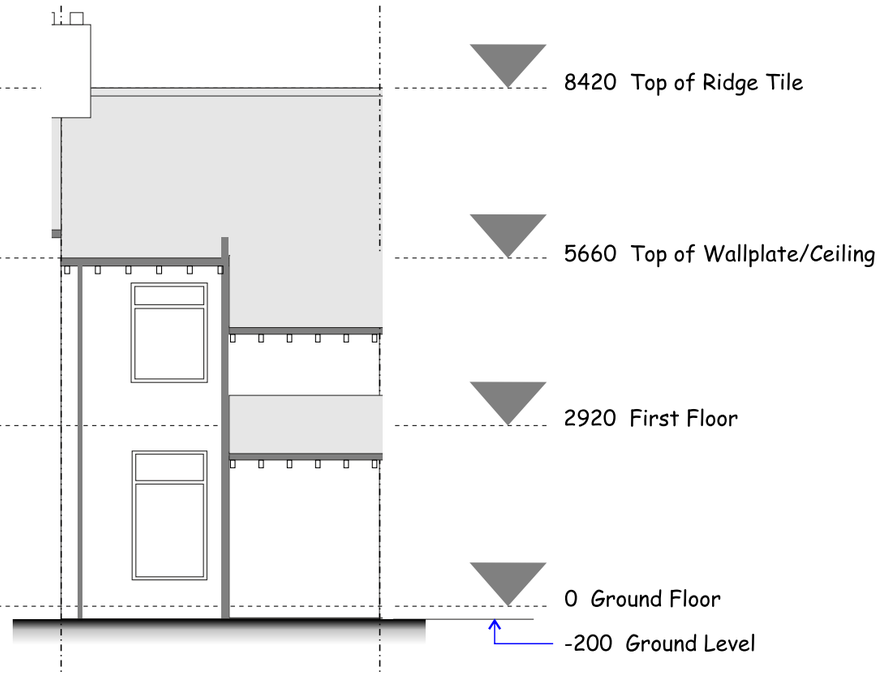

Existing Rear Elevation Scale 1:100

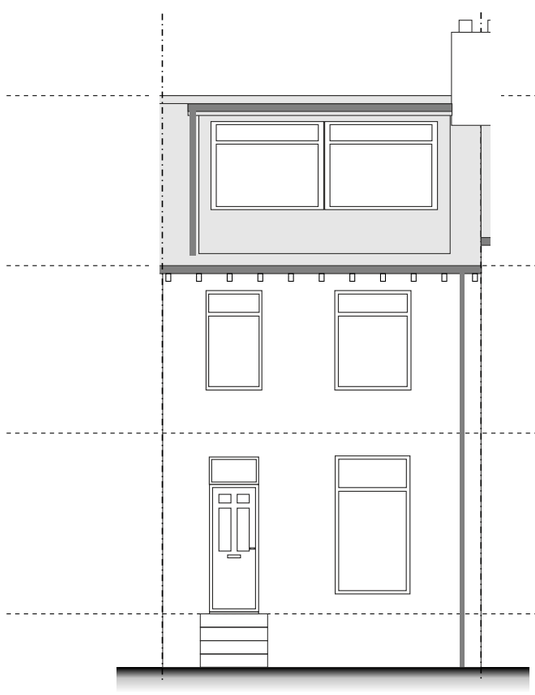

Proposed Front Elevation Scale 1:100

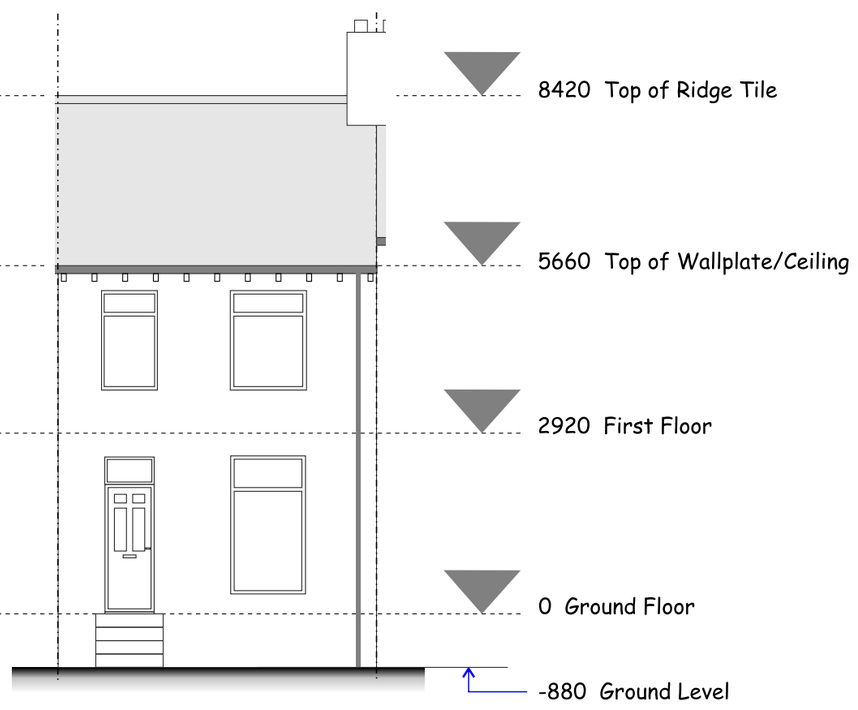

Existing Front Elevation Scale 1:100

PROJECT: LOFT CONVERSION
Address: 15 Osborne Road, Birkby, Huddersfield, HD1 5HB

DRAWING TITLE: EXT & PROP ELEVATIONS

Status: PLANNING

Scale: 1:100@A3

Date Drawn: 29/10/2022

Drawing Ref: HD15HB15-v1