


Designbyma Architectural
Tel: 01484 506181 / 0788 989 7159
Email: designbyma@hotmail.com Web: designbyma.com

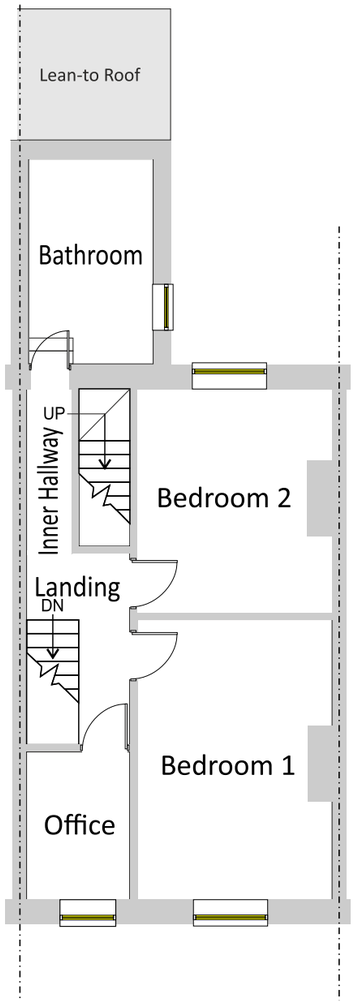

Proposed First Floor Plan Scale 1:100

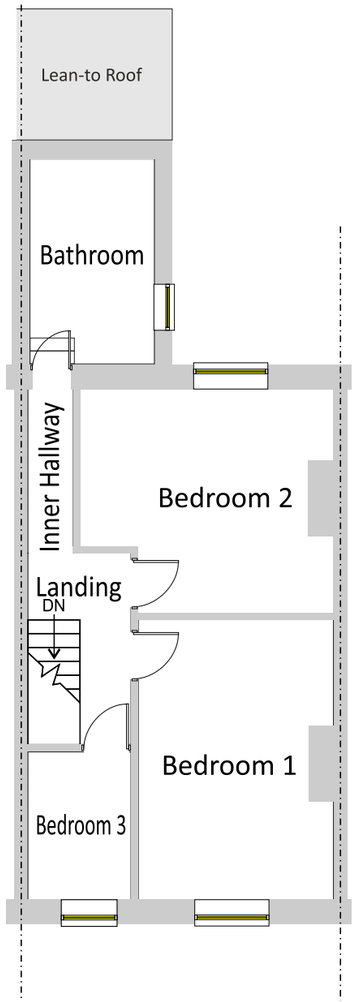

Existing First Floor Plan Scale 1:100

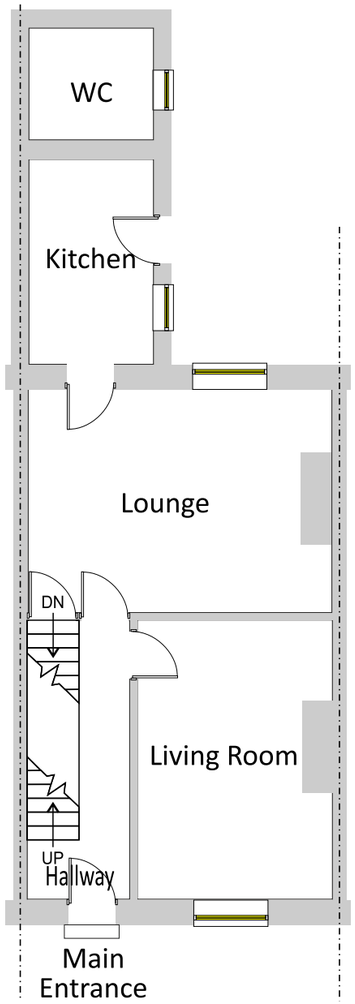

Existing Ground Floor Plan Scale 1:100

PROJECT: LOFT CONVERSION Address: 15 Osborne Road, Birkby, Huddersfield, HD1 5HB	DRAWING TITLE: EXT & PROP PLANS	Status: PLANNING	Scale: 1:100@A3	Date Drawn: 29/10/2022	Drawing Ref: HD15HB15-v1 Page 1 of 4