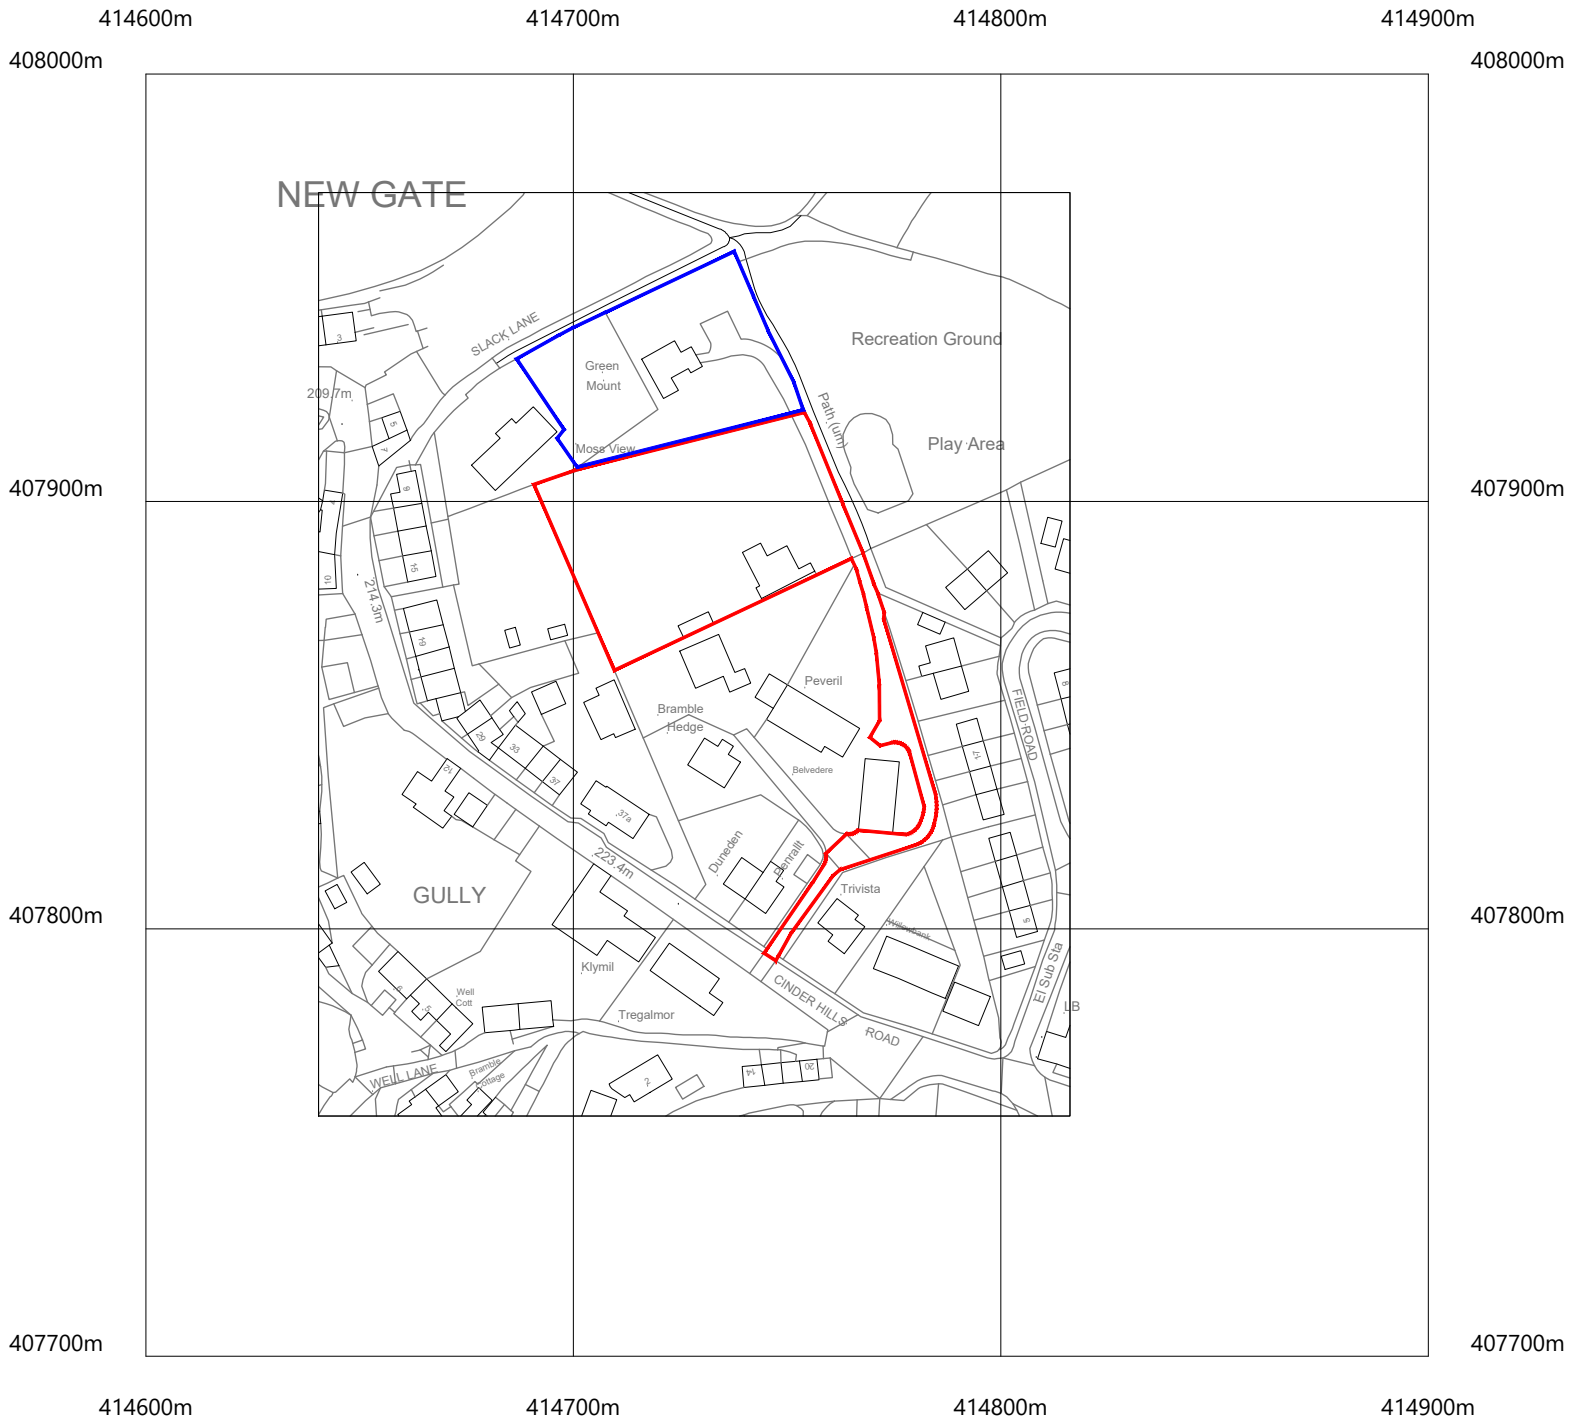

N

W E

Sun path

Rev	Description	Date	By	Rvw
P02	'Work in progress' omitted	08.11.22	RT	TB
P01	Preliminary Issue	29.11.21	GW	MC

Proposed Dwelling

at Green Mount
Cinder Hills Road
Holmfirth
HD9 1EE

for Mr A Robinson

Farrar Bamforth Associates Ltd.

Architectural Consultants

51 Trinity Street, Huddersfield, HD1 4DN
Tel. (01484) 424008 Fax: (01484) 512305
E-mail: design@farrarbamforth.co.uk
Website: www.farrarbamforth.co.uk

OS Location Plan

Project	Originator	Zone	Level	Type	Role	Number	Revision
21D26	FBA	ZZ	XX	DR	A	0101	P02

Drawn	Date	Suitability	Revision Status	Scale at A3
RT	Nov 22	S4	Preliminary	1 : 1250

This document is © Farrar Bamforth Associates Ltd. Drawing measurements shall not be obtained by scaling. Setting out dimensions are to face of structure. Verify all dimensions prior to construction or product manufacture. Immediately report any discrepancies on this document to Farrar Bamforth Associates Ltd. This document shall be read in conjunction with associated models, specifications and related consultants documents.

Crown Copyright and database rights 2021 OS Licence no. 100041041