


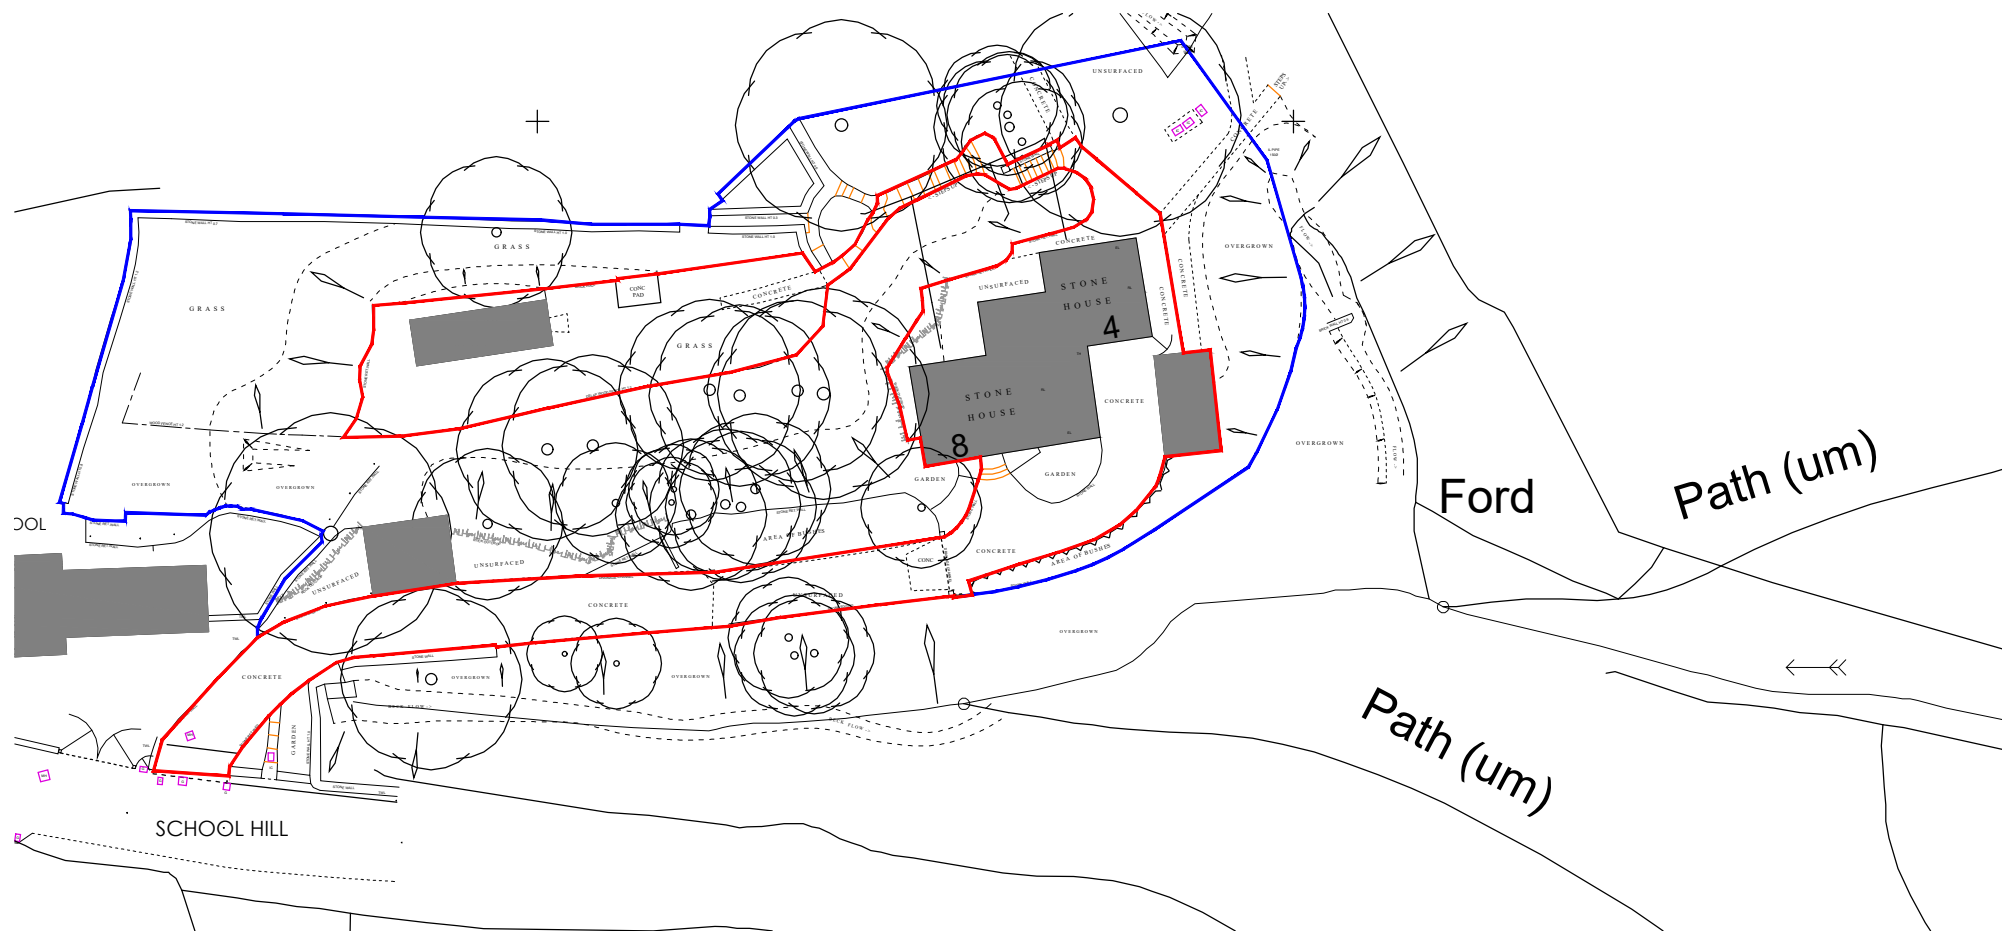


Note:
Surrounding contextual buildings and information are based on received ordinance survey drawings and are shown for illustrative purposes only. assumed site boundary is subject to legal confirmation


Note:
Information is based on OS map and received information and is subject to full topographical survey.
Assumed site boundary and site constraints subject to legal confirmation.
All Legal easements and extent of existing underground services locations are subject to confirmation.

Notes_

PLANNING - LISTED BUILDING

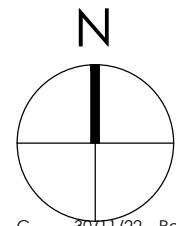

C_	30/11/22	Red line amended	JaL	JaL
B_	21/11/22	Road Name added	JaL	JaL
A_	16/11/22	Road Name added	JaL	JaL
Rev_	Date_	Amendments_	By_	Apr'd_

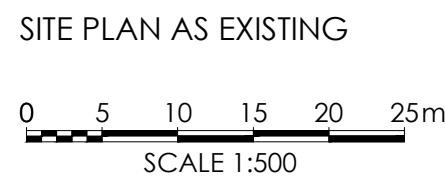

Eight_ OneTwo

Architects

Tel_ +44 [0]7761 570735
Email_ mail@eightonetwo.co.uk
www.eightonetwo.co.uk
Studio A5_Brooke's Mill_Armitage Bridge_Huddersfield_HD4 7NR

Drawing Status_
PLANNING / LISTED BUILDING

Client_
MR + MRS PEARSON

Project_
LOWER BATTER FARMHOUSE_SOUTH CROSSLAND_
HUDDERSFIELD

Drawing Title_
AS EXISTING SITE + LOCATION PLAN

Drawing Scale_	Drawn By_	Checked By_
1:1250 1:500	JaL	JaL
Paper Size_	Drawn Date_	Checked Date_
A3	OCT 2022	OCT 2022
Drawing Number_	22_813 103 C	

