


Sash Window Reverse Elevation


Scale 1:5

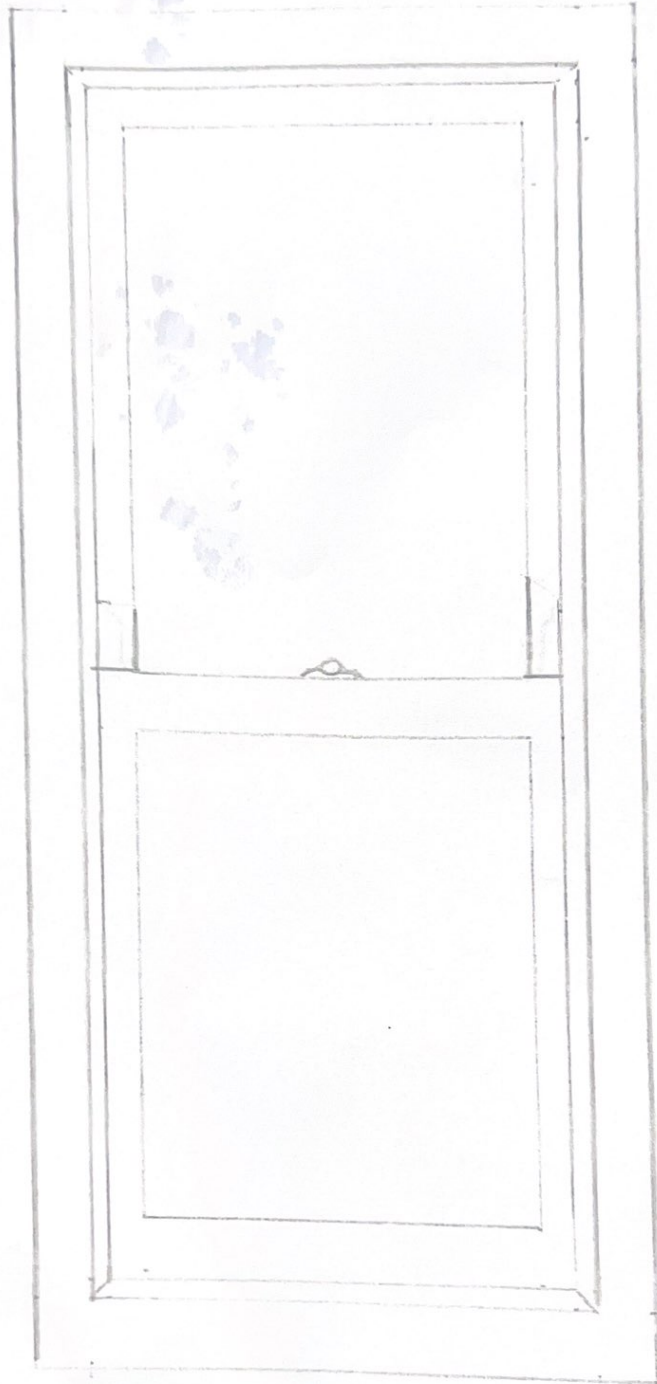

Revised 21/03


Fixed Light Inside - Elevation

Scale 1-5

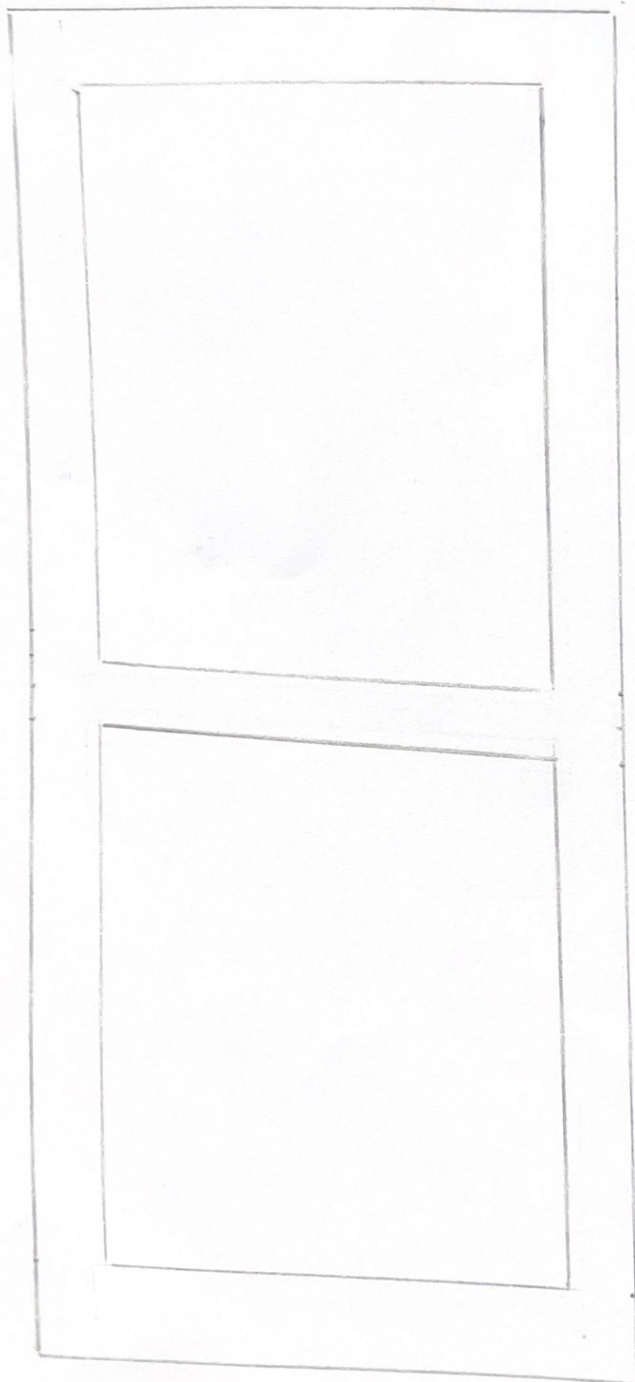

Fixed Light outside Elevation


Scale 1.5

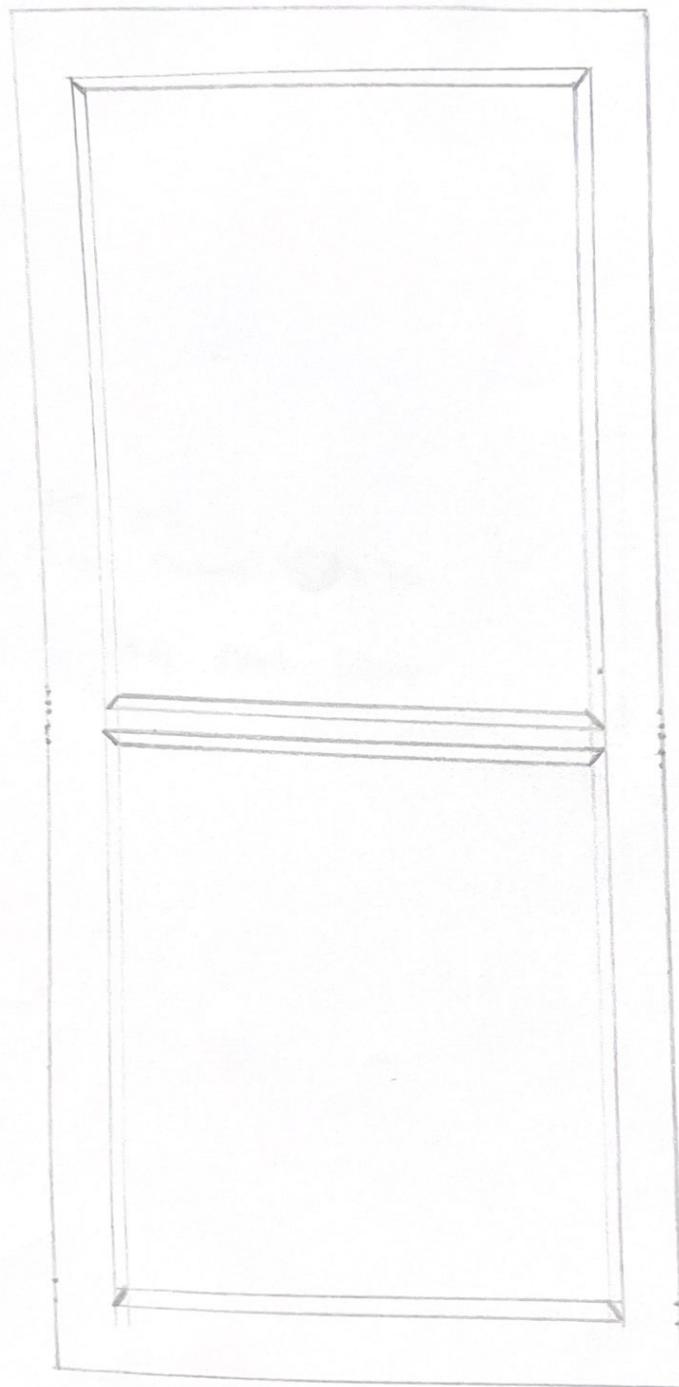

Fixed Light Section Detail


Scale 1.5

Cill 70x70
Head, Styles, Transom 57x70
Glass 4-8~~4~~ Black Spacer.

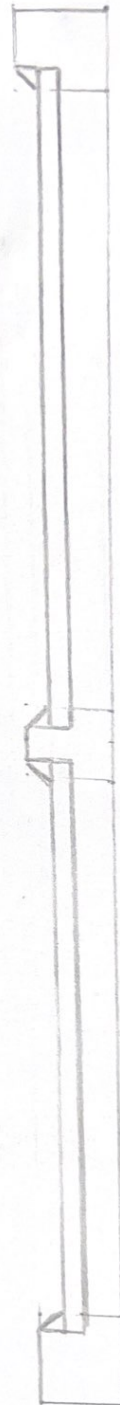

Sash window Front elevation

Scale 1:5

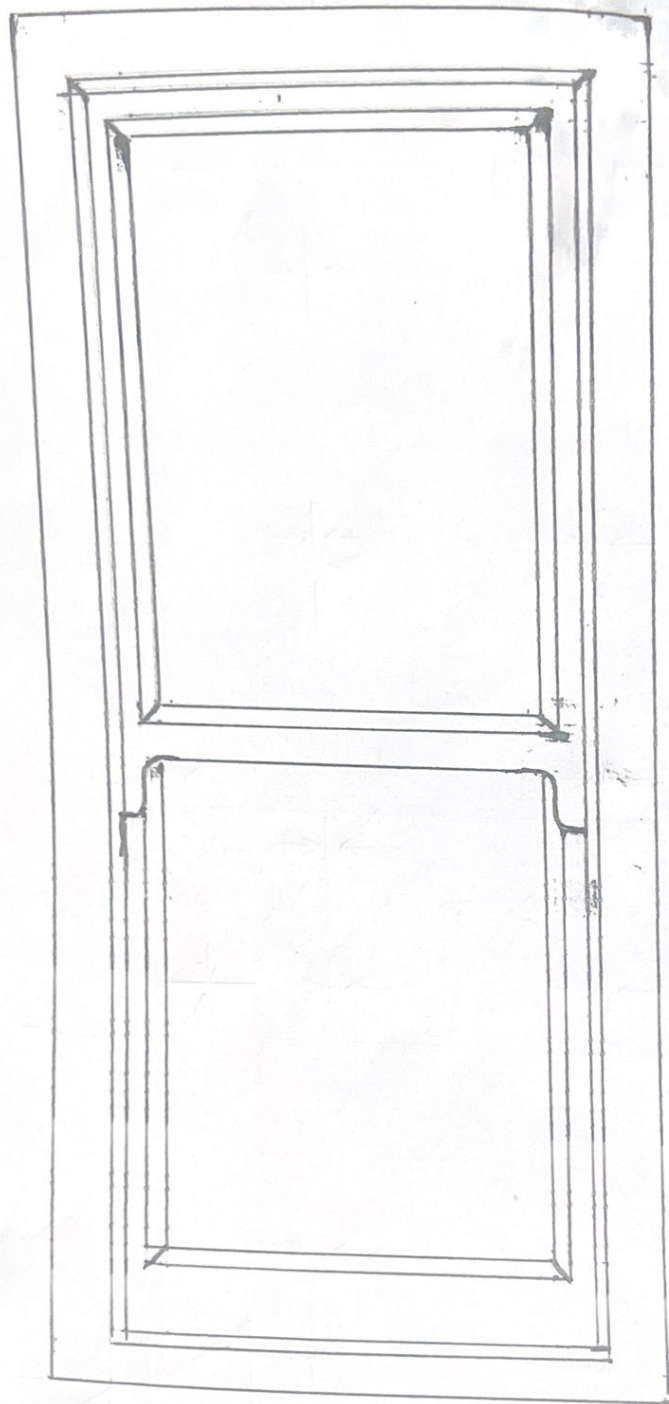

Revised 21/03