


164 Lockwood Road Huddersfield HD1 3QR

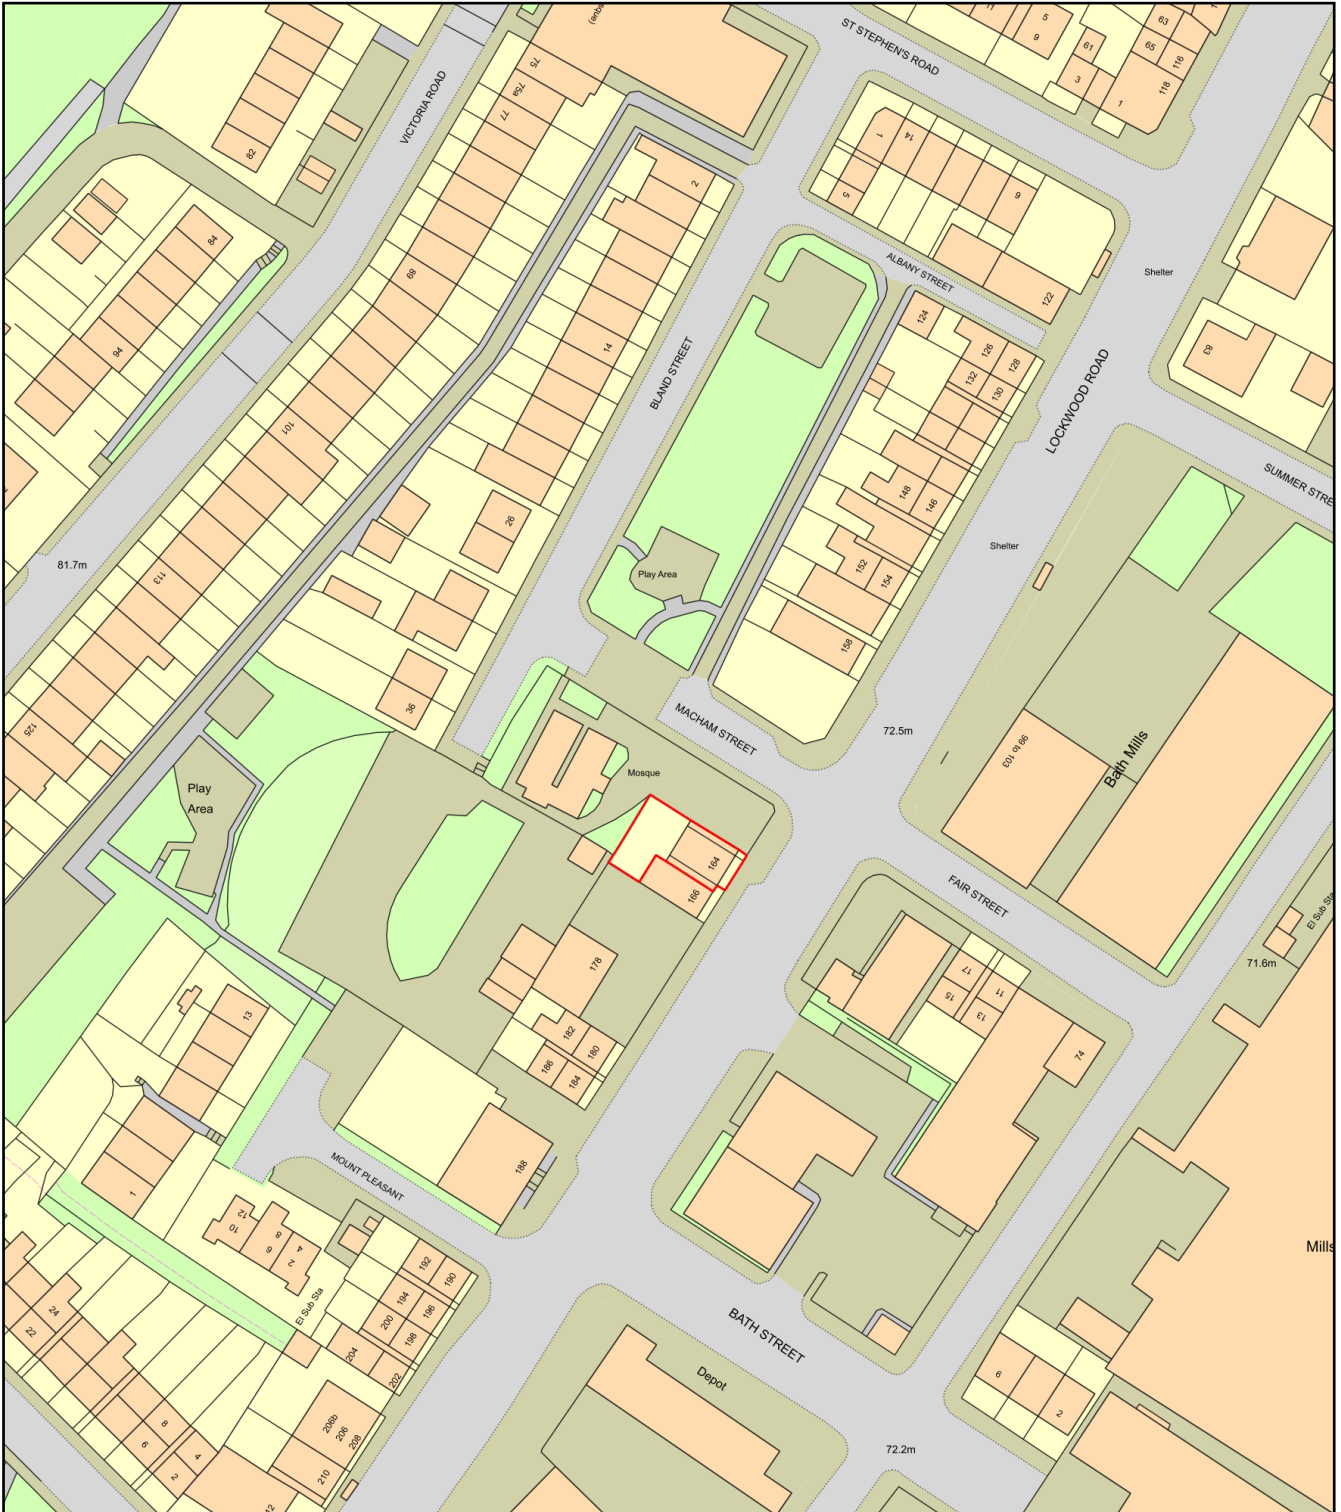

0 50
Metres



Plan Produced for: Zain Sarfraz

Date Produced: 25 Oct 2022

Plan Reference Number: TQRQM22298171359046

Scale: 1:1250 @ A4