

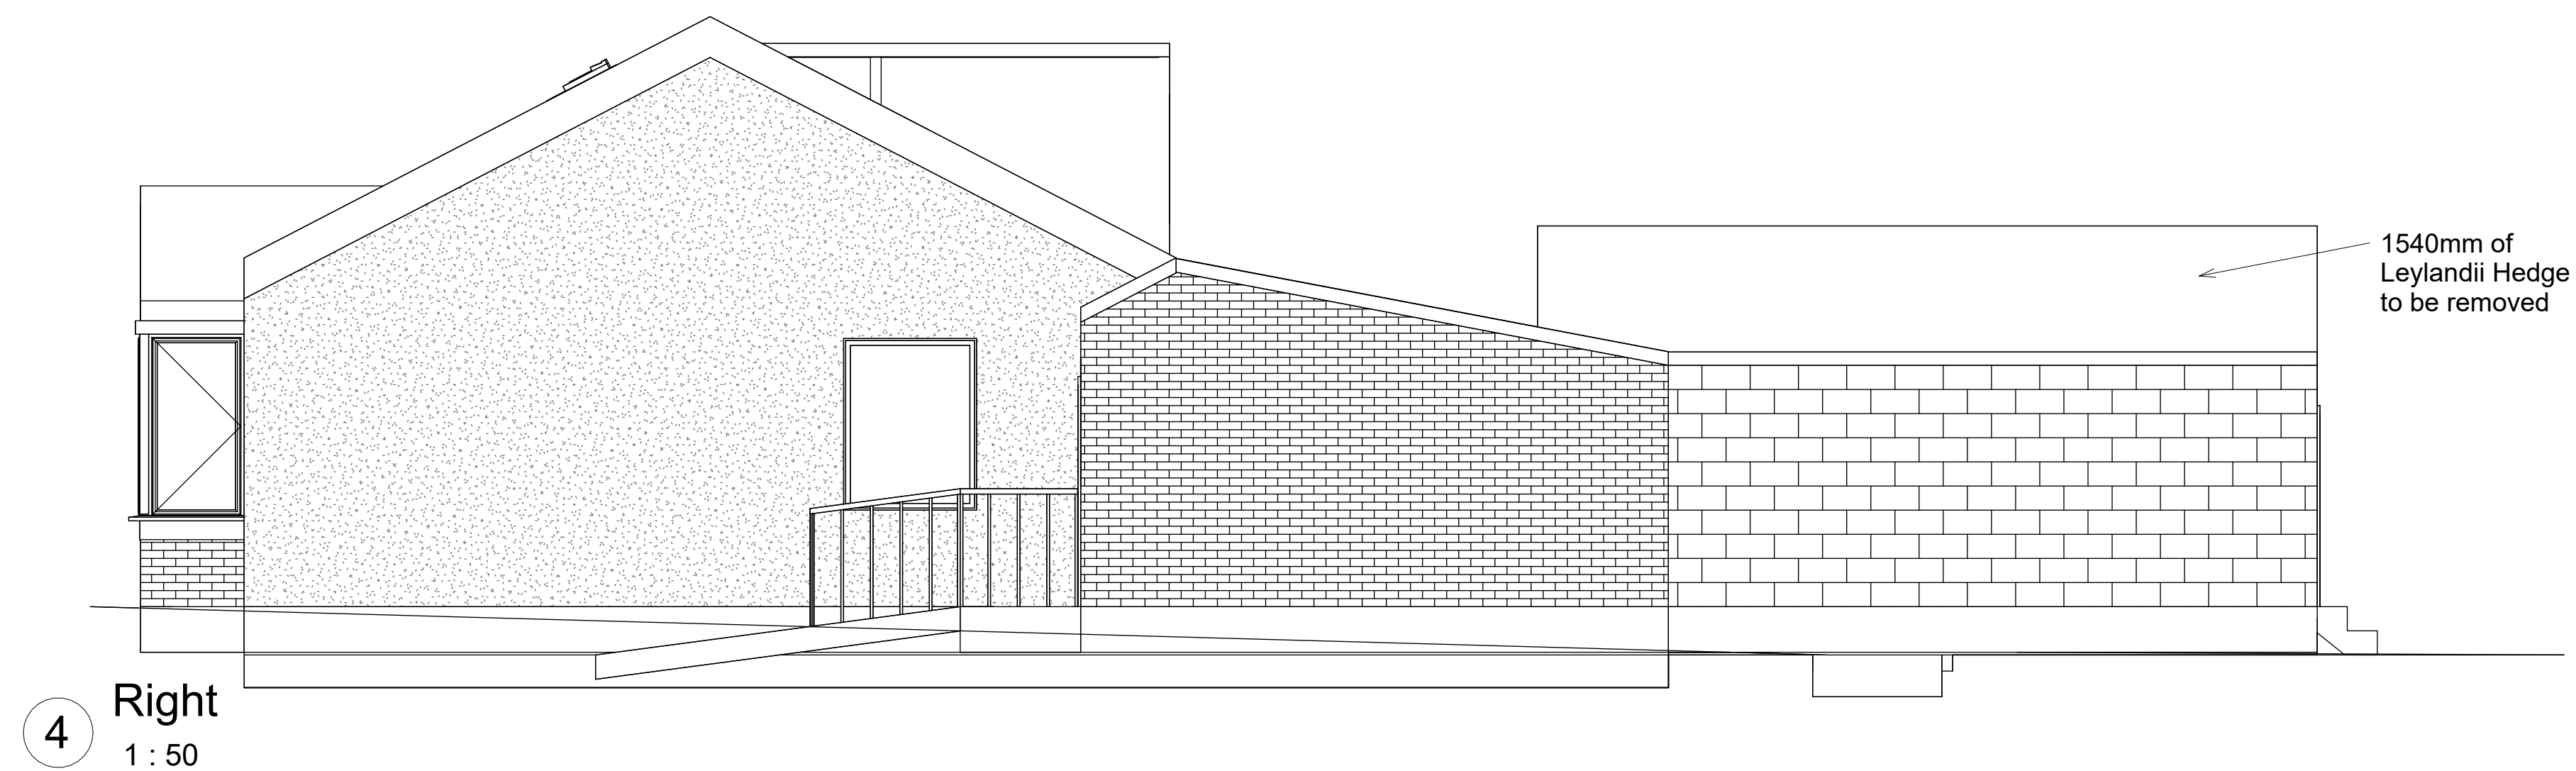


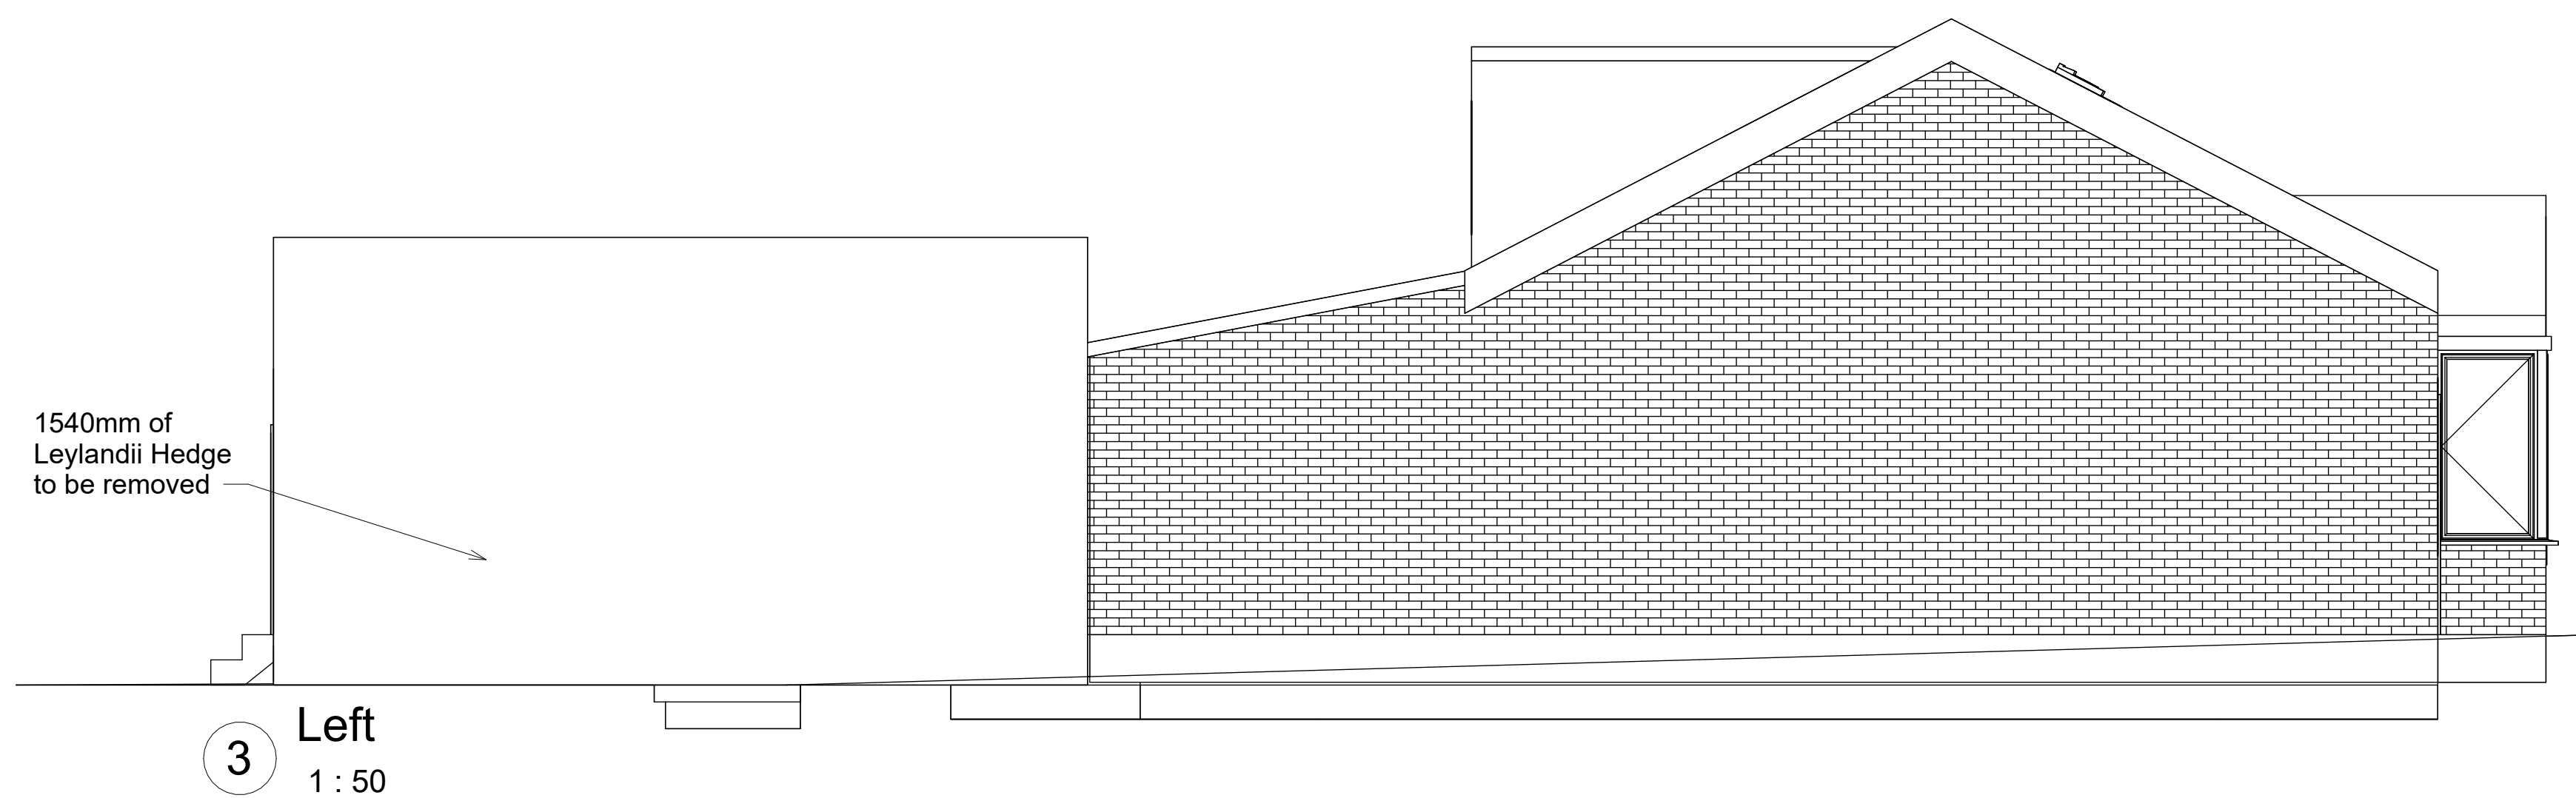

Note:

All Dimensions Are Approximate

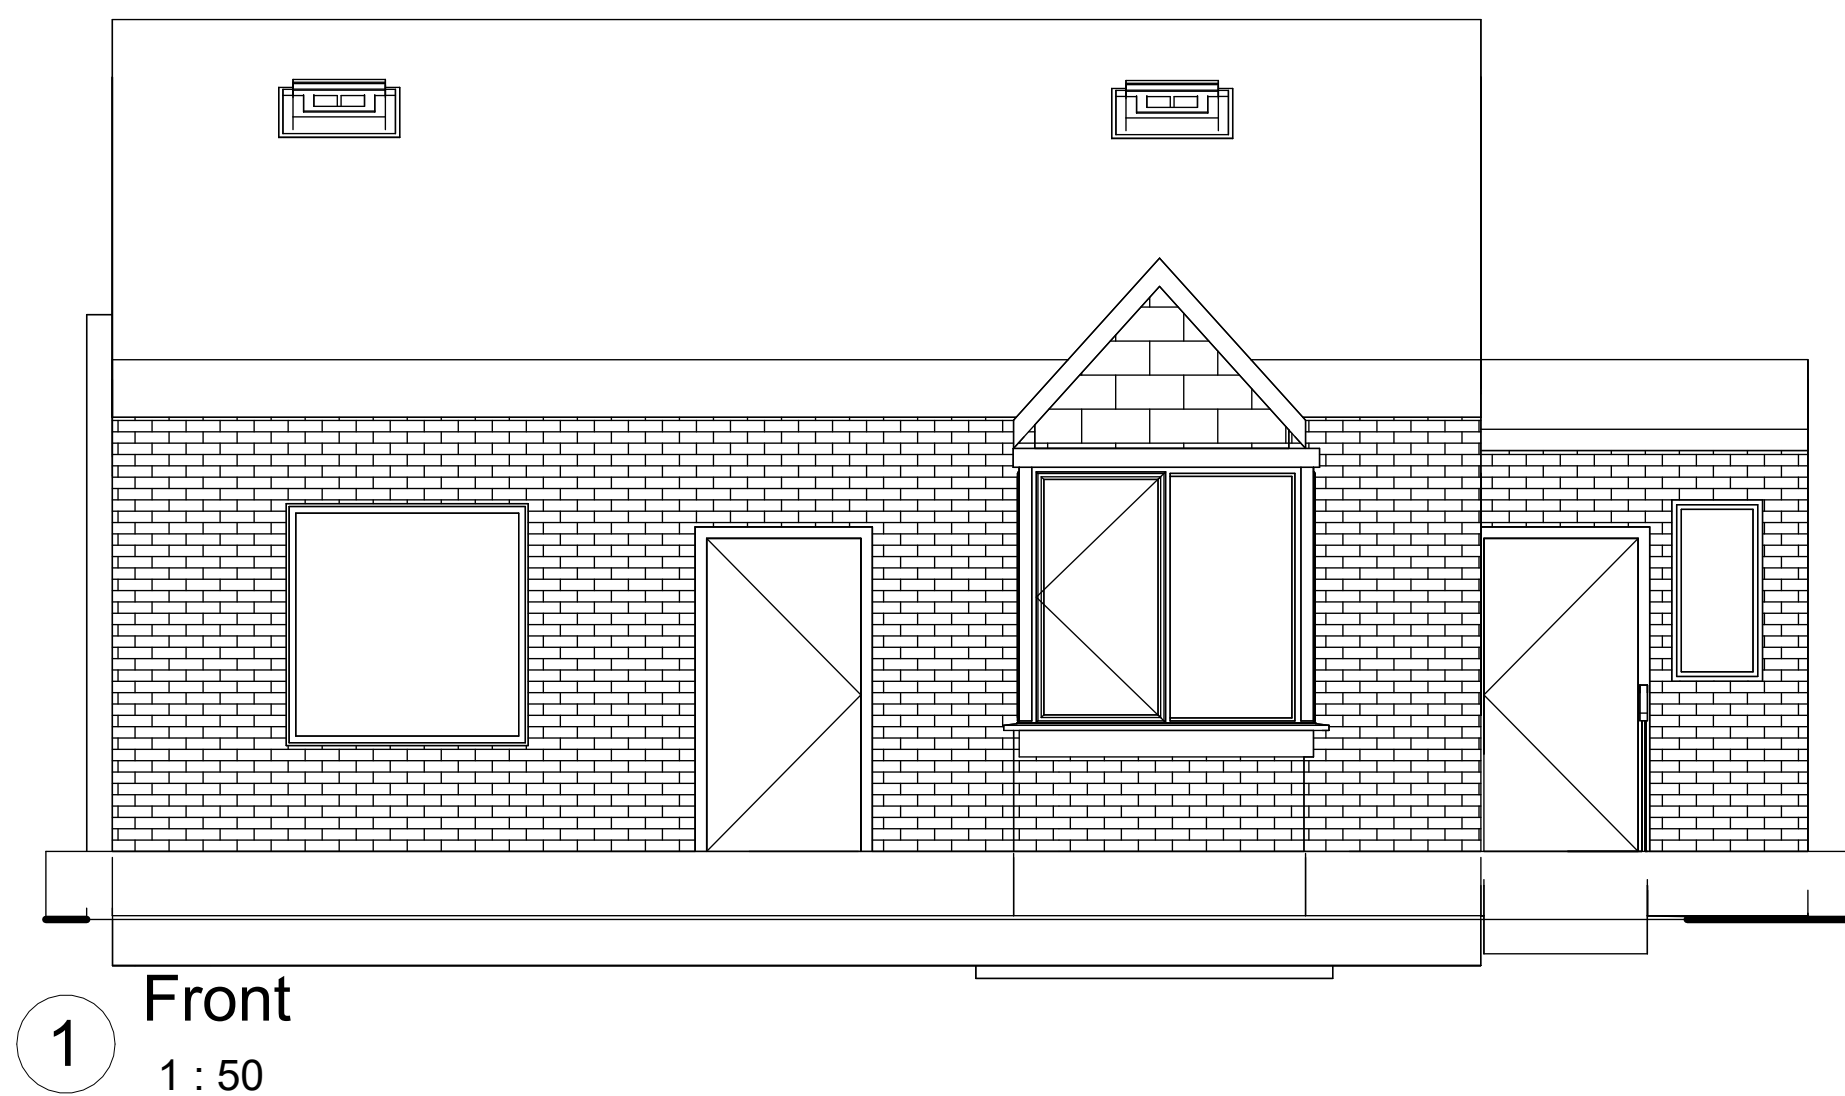

Project Name
479 New Hey Road, Salendine Nook,
Huddersfield, HD3 3XG

Drawing Title:
Proposed Elevations

Drawing Number: TR-A22-1002-005
Scale: 1 : 50@A1

Date: 24/05/23
Revision: F

Drawn By: AM
Checked by: JA

Reason For Issue:
Planning