

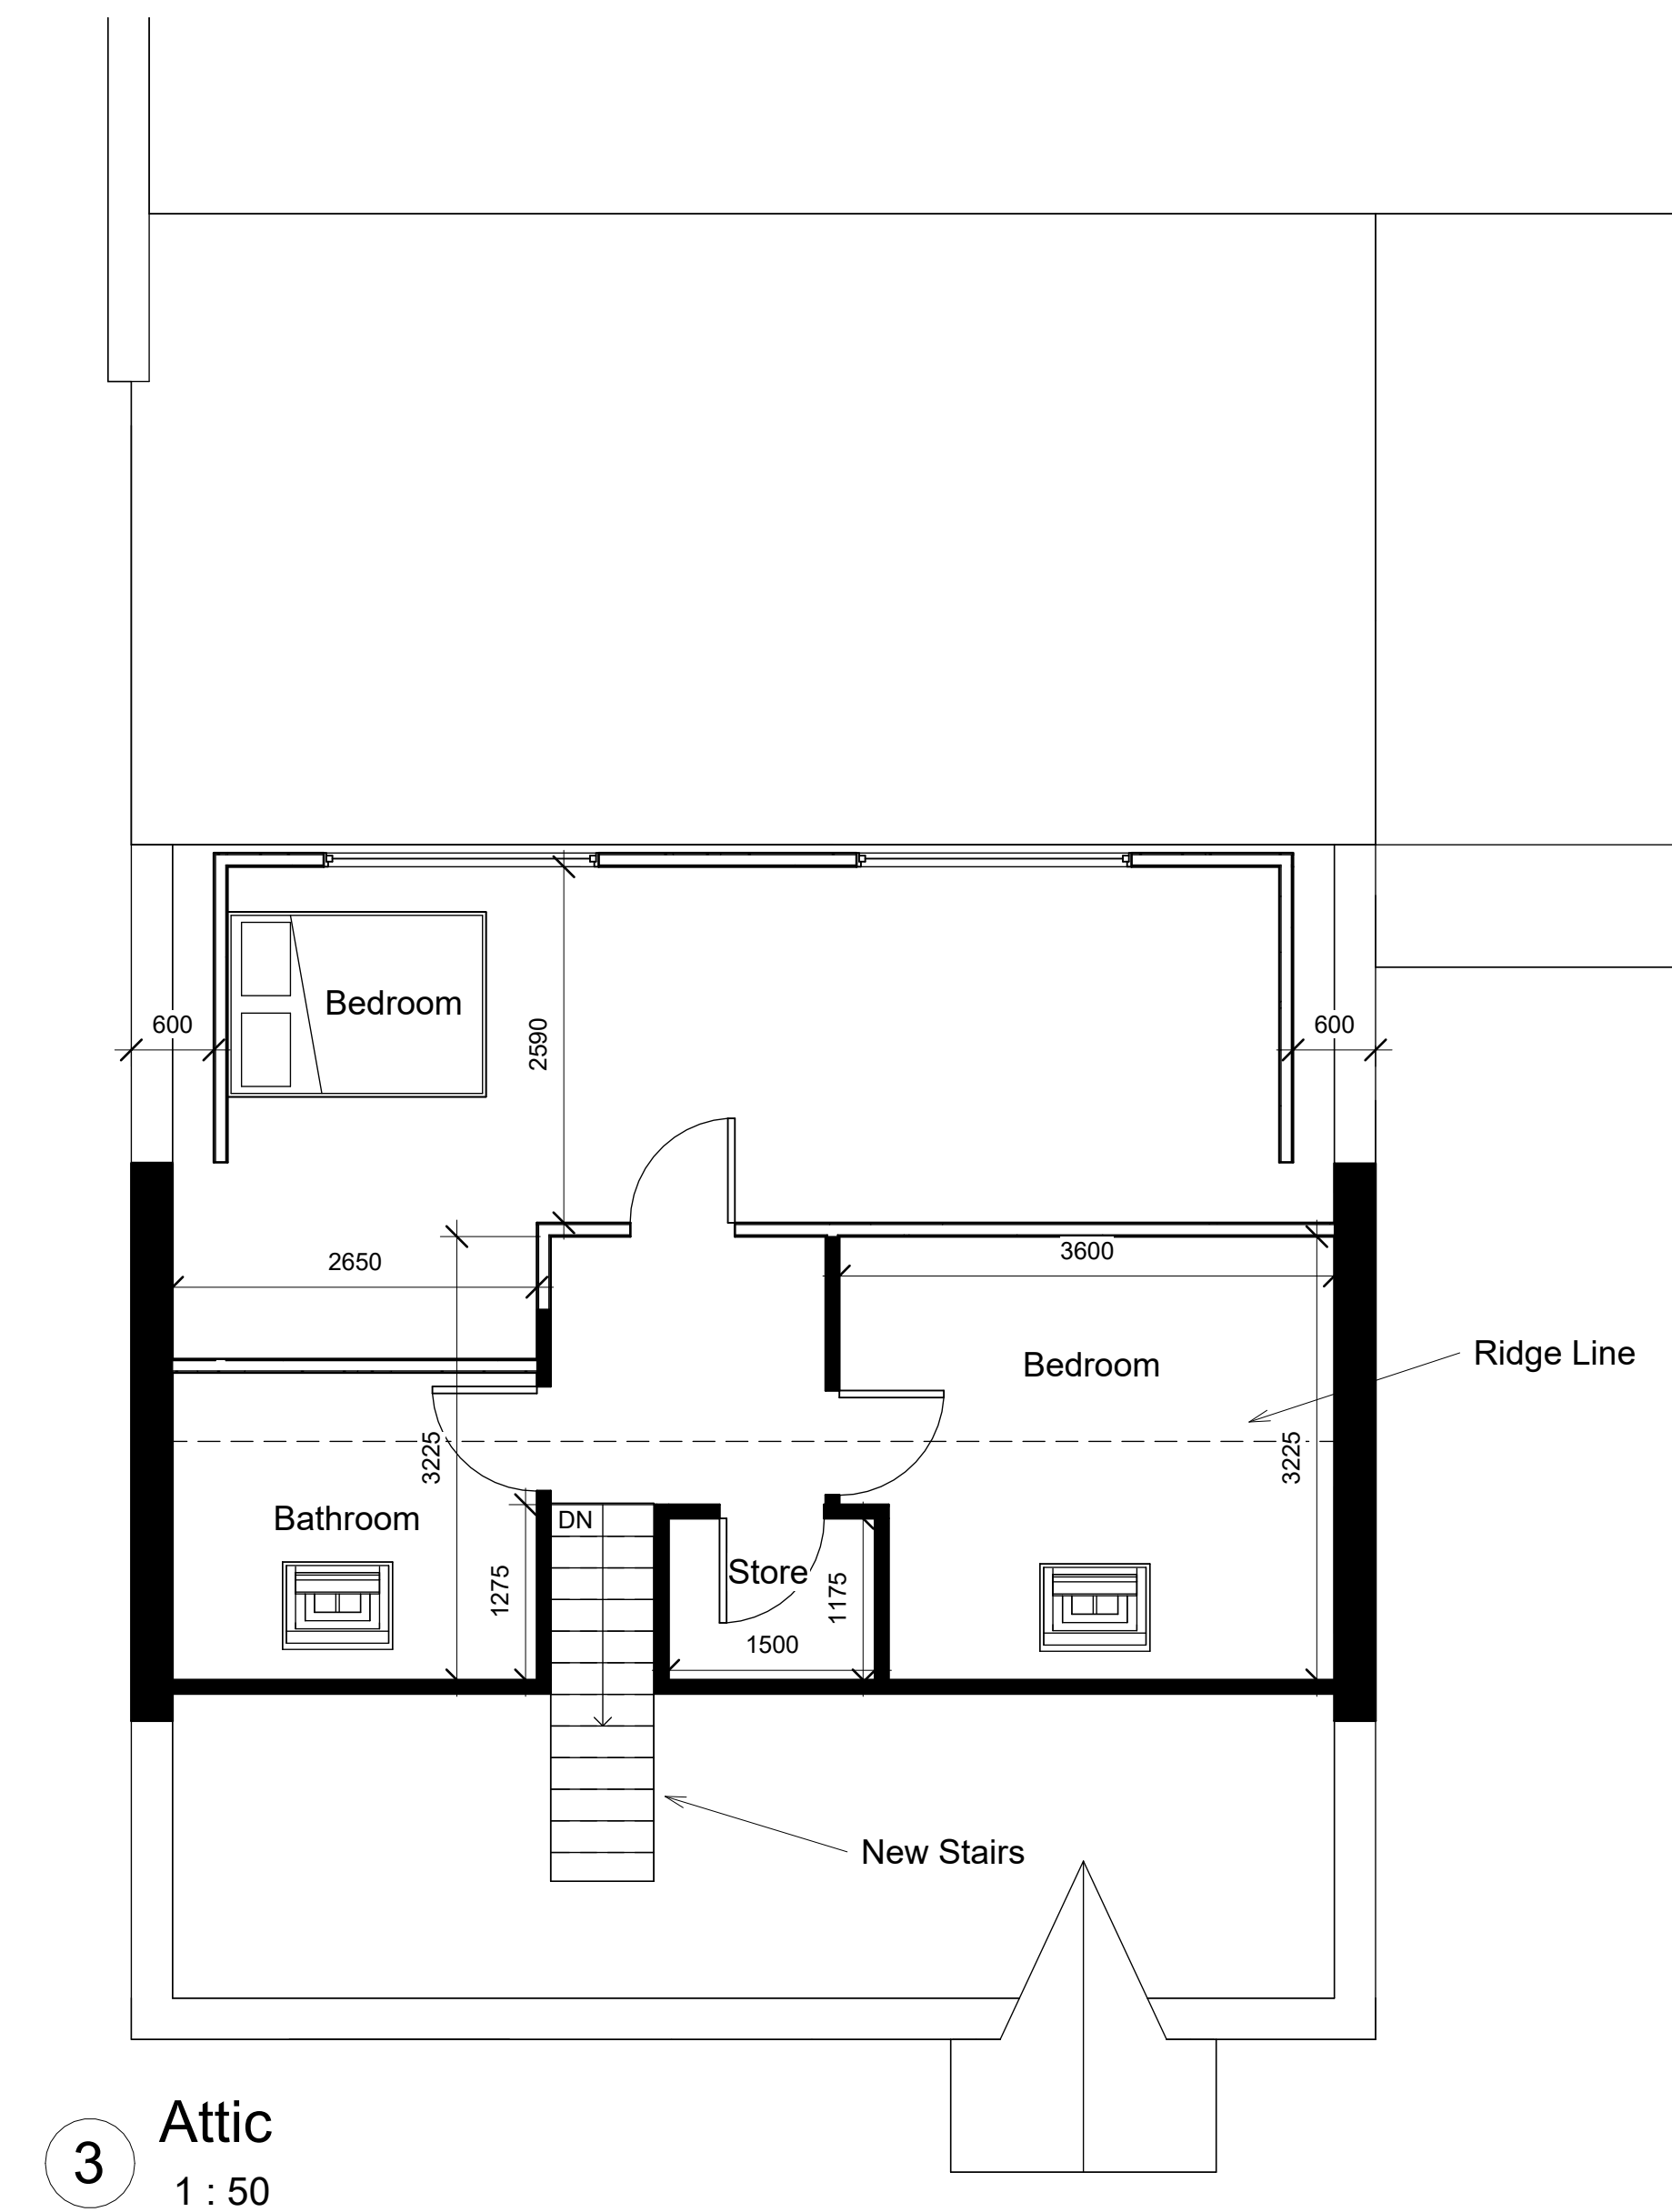


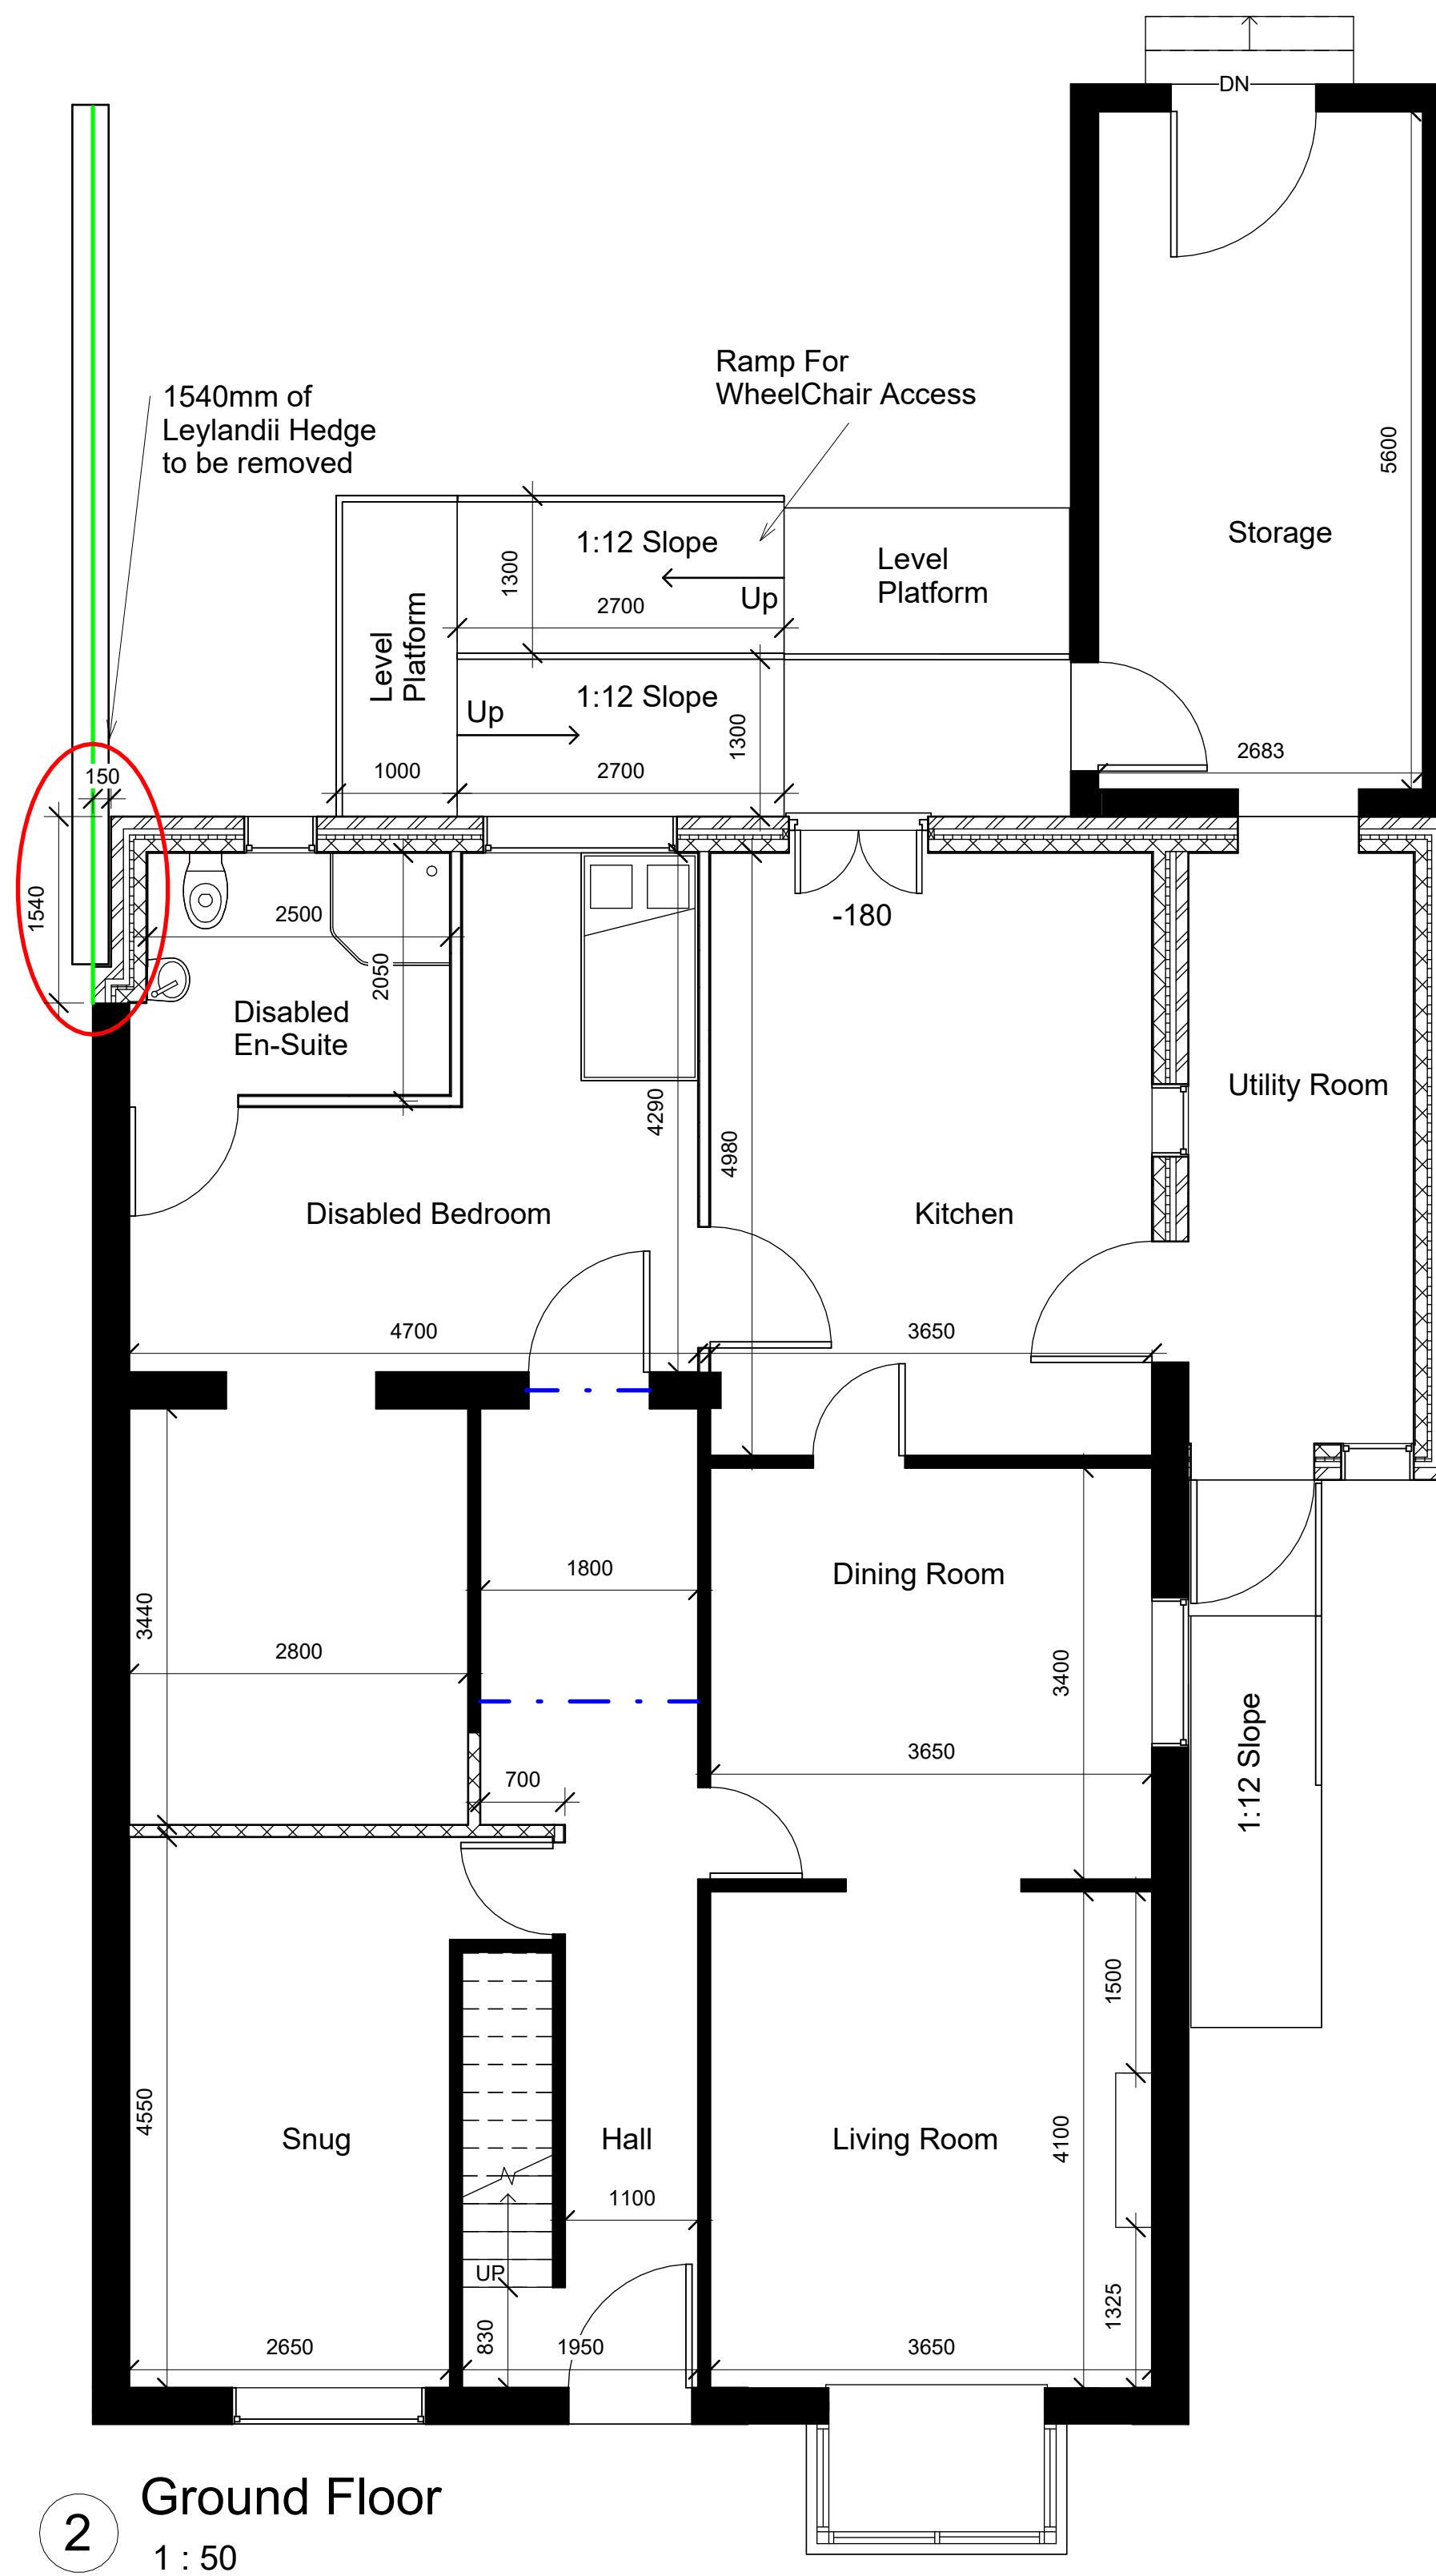

Note:

All Dimensions Are Approximate

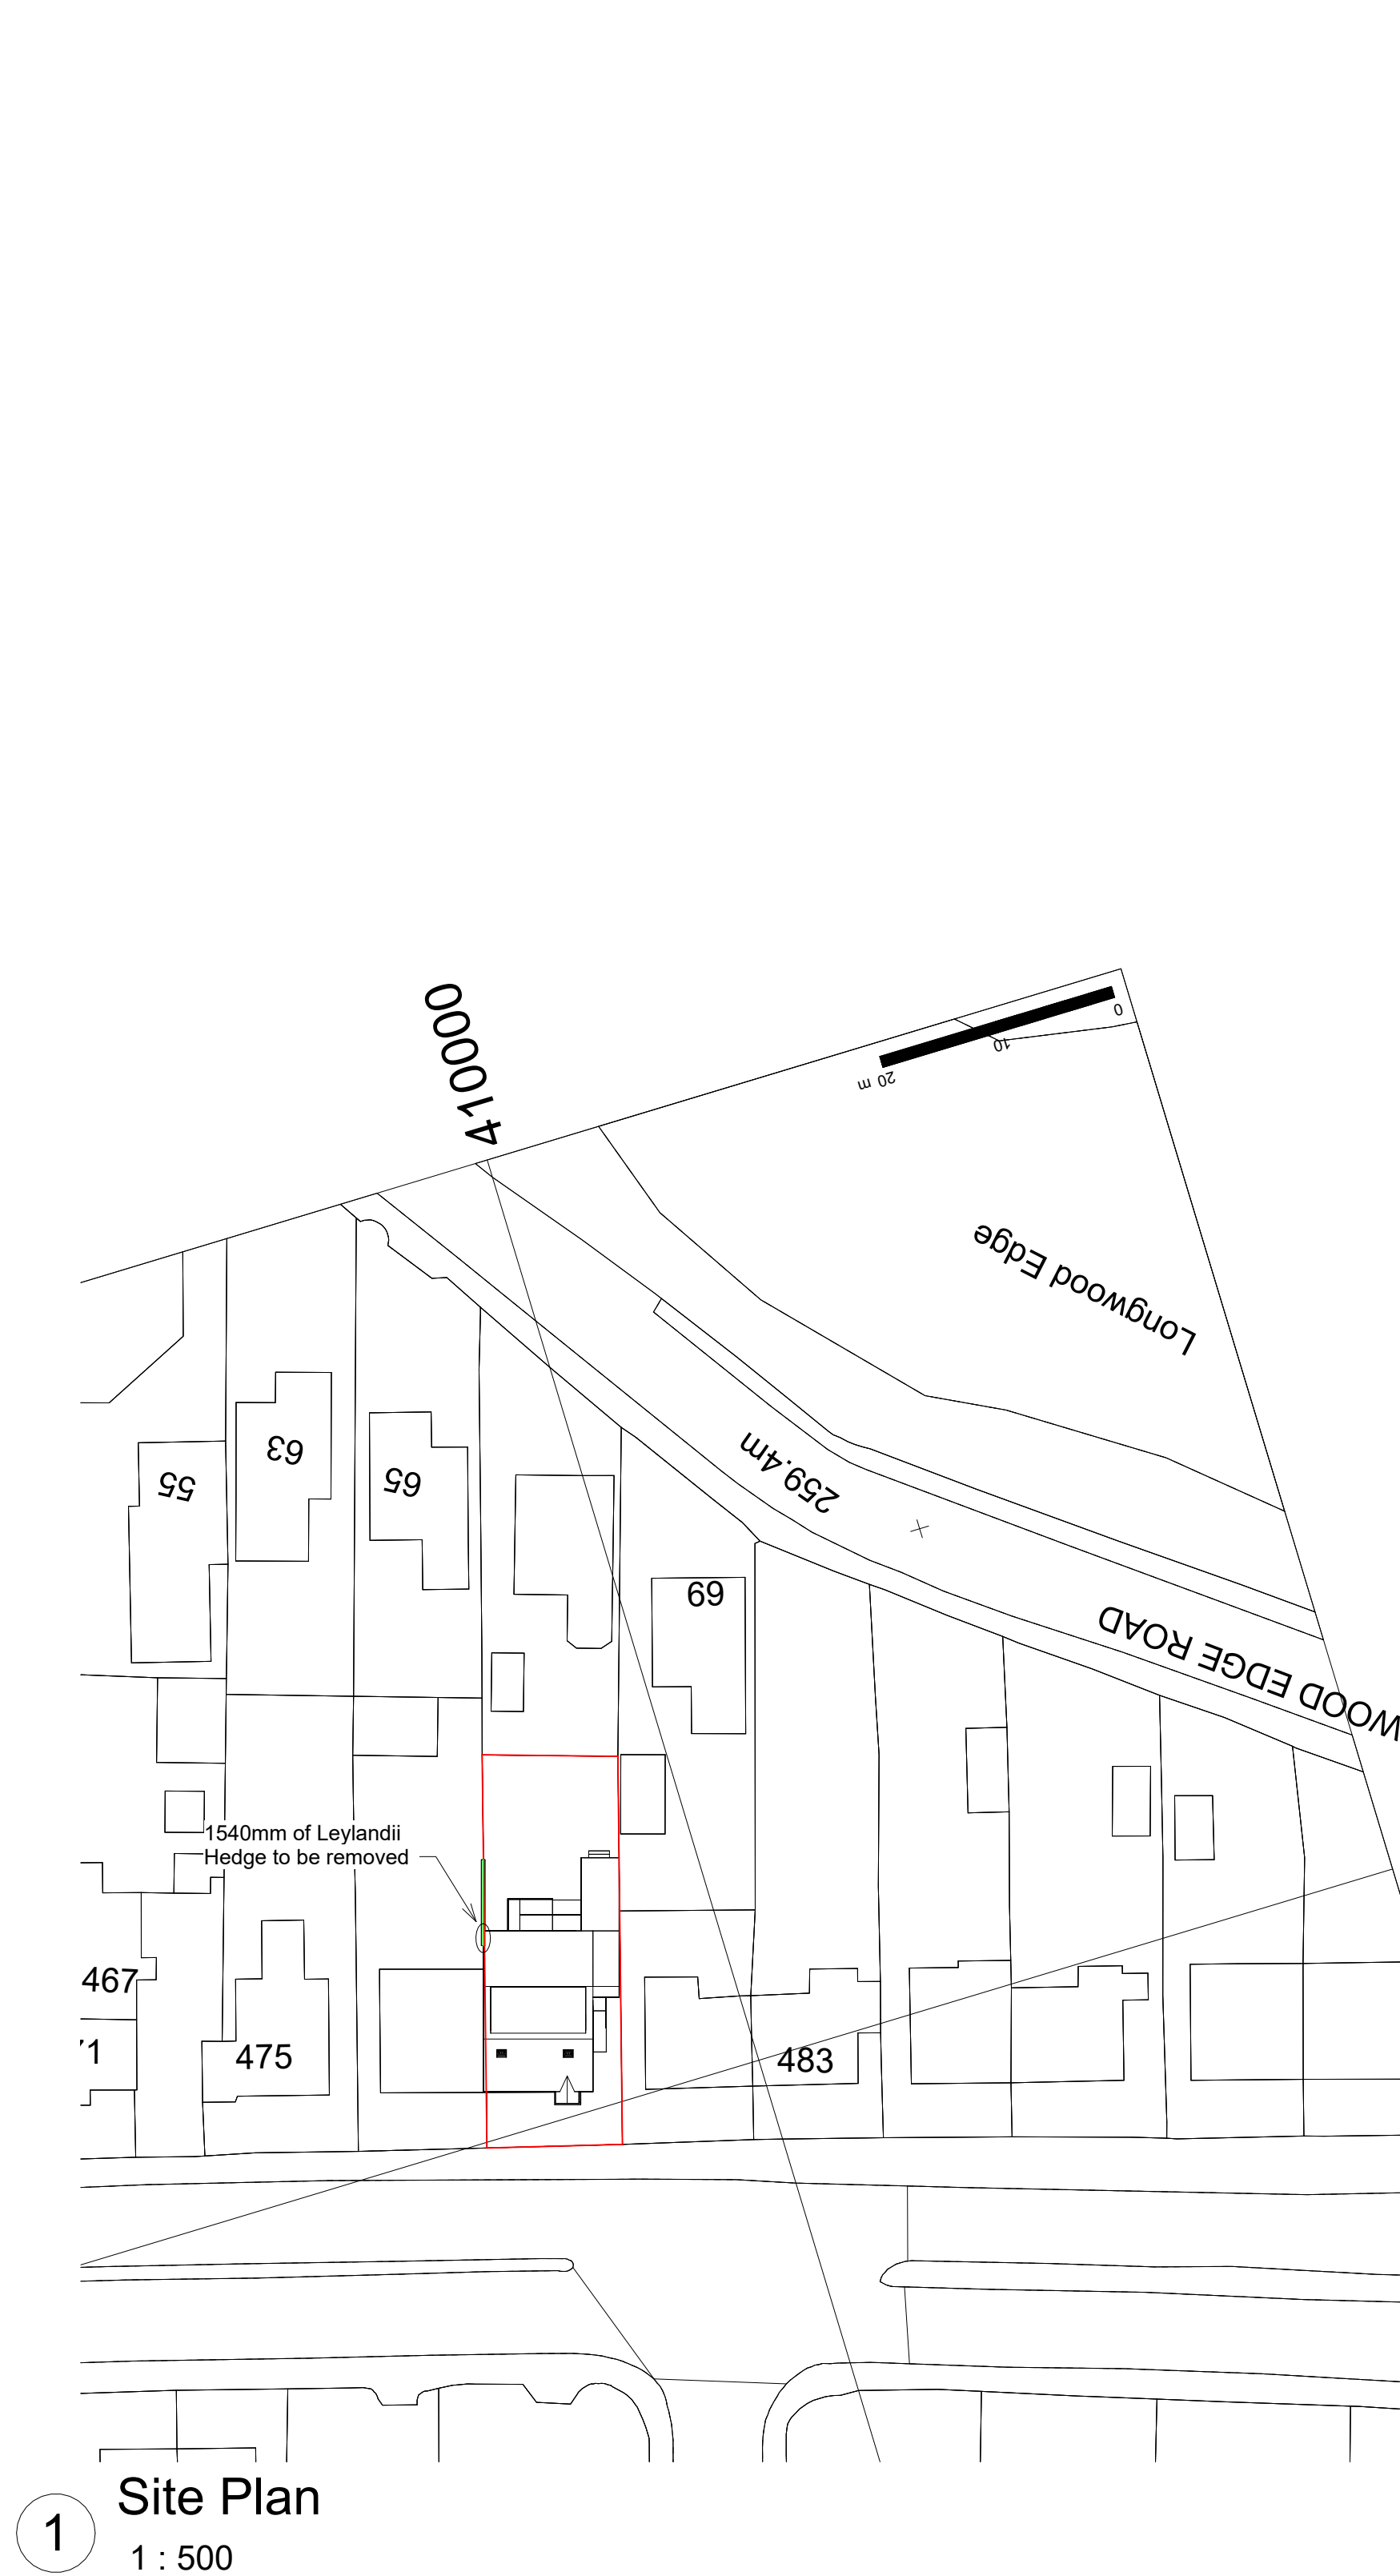

Project Name
479 New Hey Road, Salendine Nook,
Huddersfield, HD3 3XG

Drawing Title:
Proposed Layout

Drawing Number: TR-A22-1002-004
Scale: As indicated@A1

Date: 24/05/23
Revision: F

Drawn By: AM
Checked by: JA

Reason For Issue:
Planning