
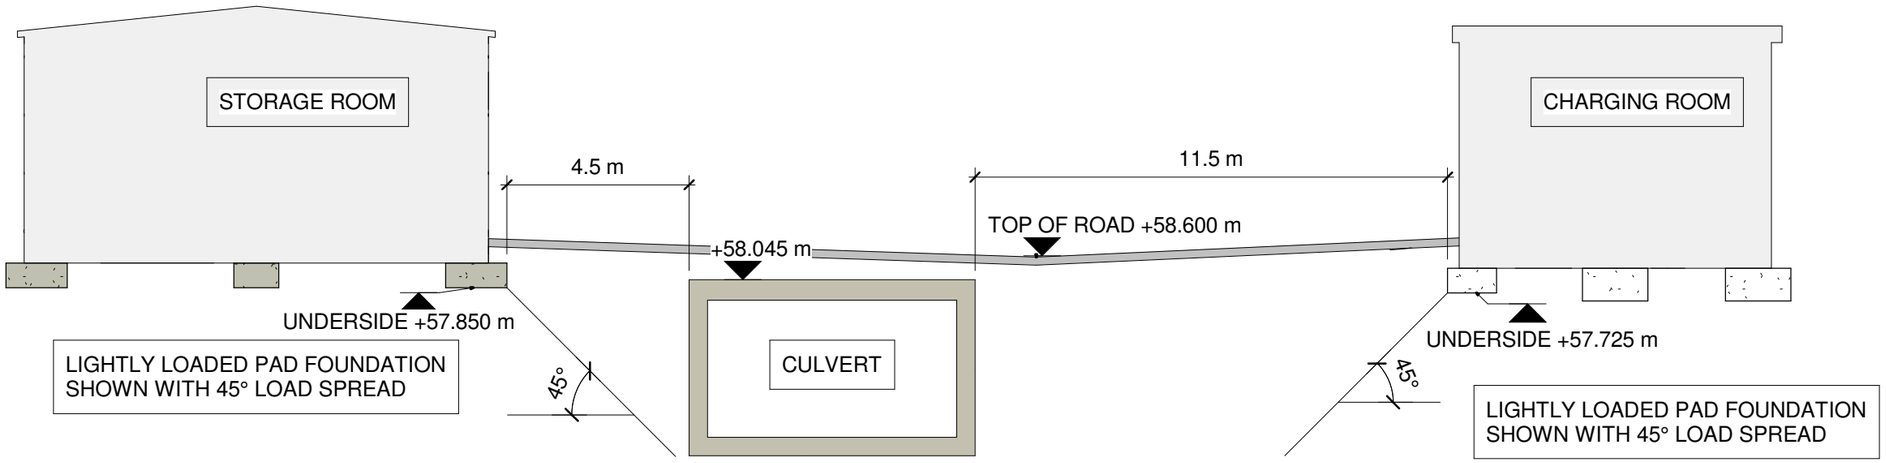


SECTION X-X

1 : 150

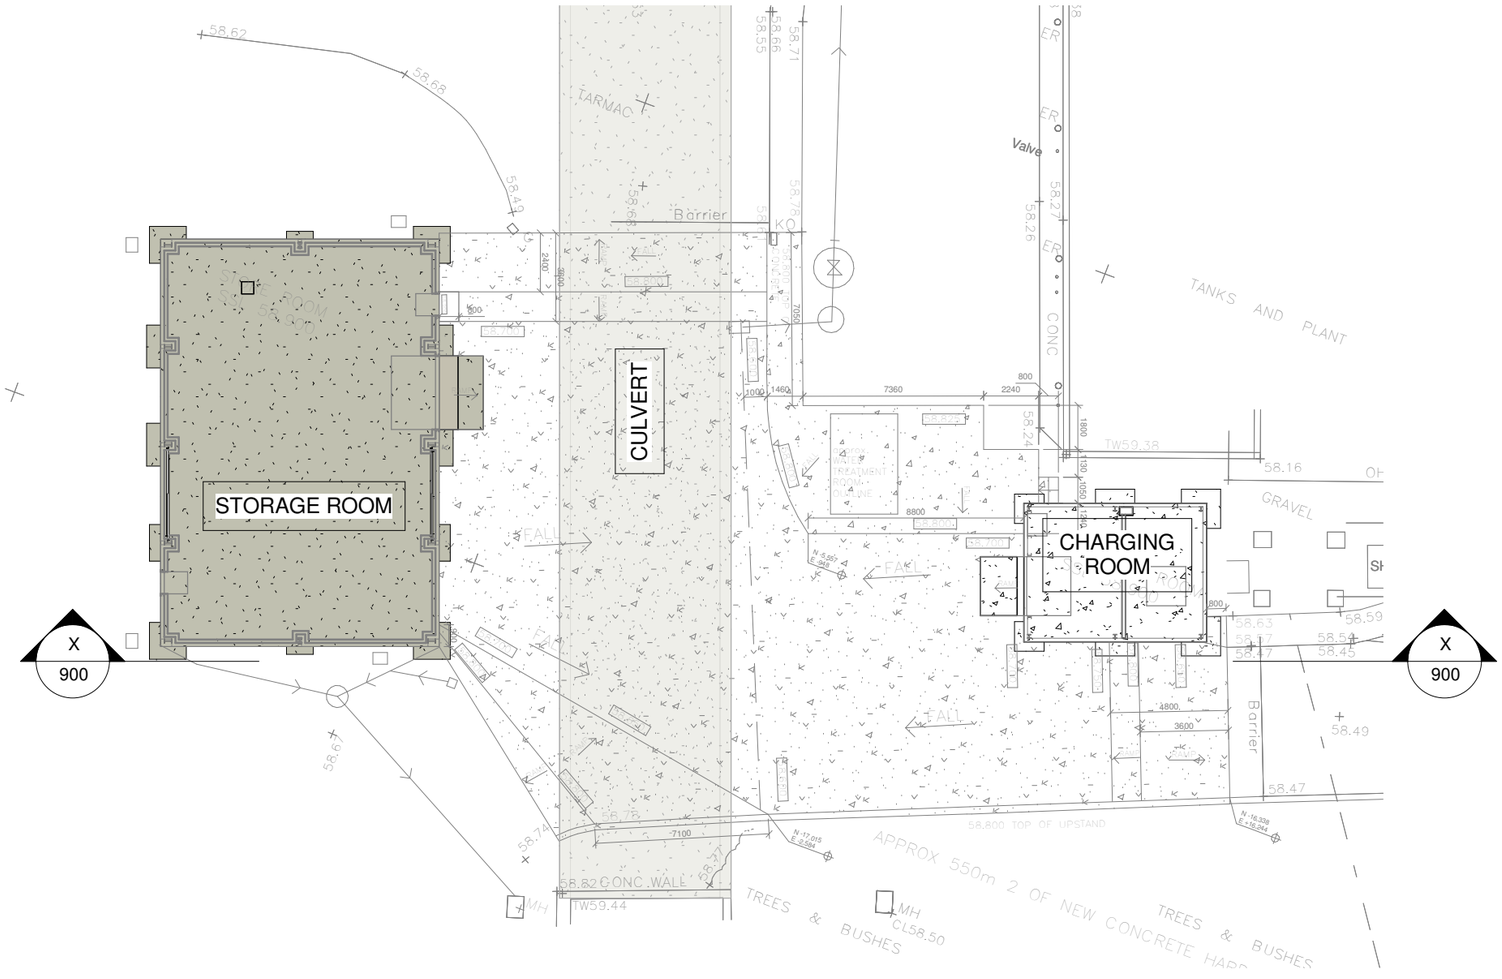

PLAN ON CULVERT AND ADJACENT BUILDINGS

1 : 250

Rev	Date	Description	By	Chk	App
T1	20/02/2023	ISSUED FOR INFORMATION	JT	CY	CY

COPYRIGHT: THE COPYRIGHT OF THIS DRAWING IS VESTED IN CLANCY CONSULTING.
IT SHALL NOT BE USED WITHOUT PERMISSION BY ANYONE FOR ANY PURPOSE.
DO NOT SCALE THIS DRAWING ELECTRONICALLY OR MANUALLY.
WORK TO FIGURED DIMENSIONS ONLY.
ALL DIMENSIONS ARE IN MILLIMETRES UNLESS STATED OTHERWISE.
DO NOT TURN ON LAYERS THAT HAVE BEEN TURNED OFF.
DO NOT THAW LAYERS THAT HAVE BEEN FROZEN.

Client	SYNGENTA
Project	PHOENIX 2 STORAGE ROOM
Office	LIVERPOOL
Discipline	STRUCTURAL
Title	SECTION ON CULVERT WITH ADJACENT BUILDINGS

Drawn	JT	Date	20/02/2023
Checked	CY	Scale @ A3	As indicated
Approved	CY	Status	INFORMATION

clancy consulting
www.clancy.co.uk
Liverpool 0151 227 5300 Glasgow 0141 222 1720 London 020 3077 6970 Manchester 0161 613 6000 Newcastle 0191 211 0702 Norwich 01603 305190 Prestwich 01292 473575 Reading 0118 947 7888

Job number	Drawing number	Revision
4-7901	- 900 -	Rev T1