


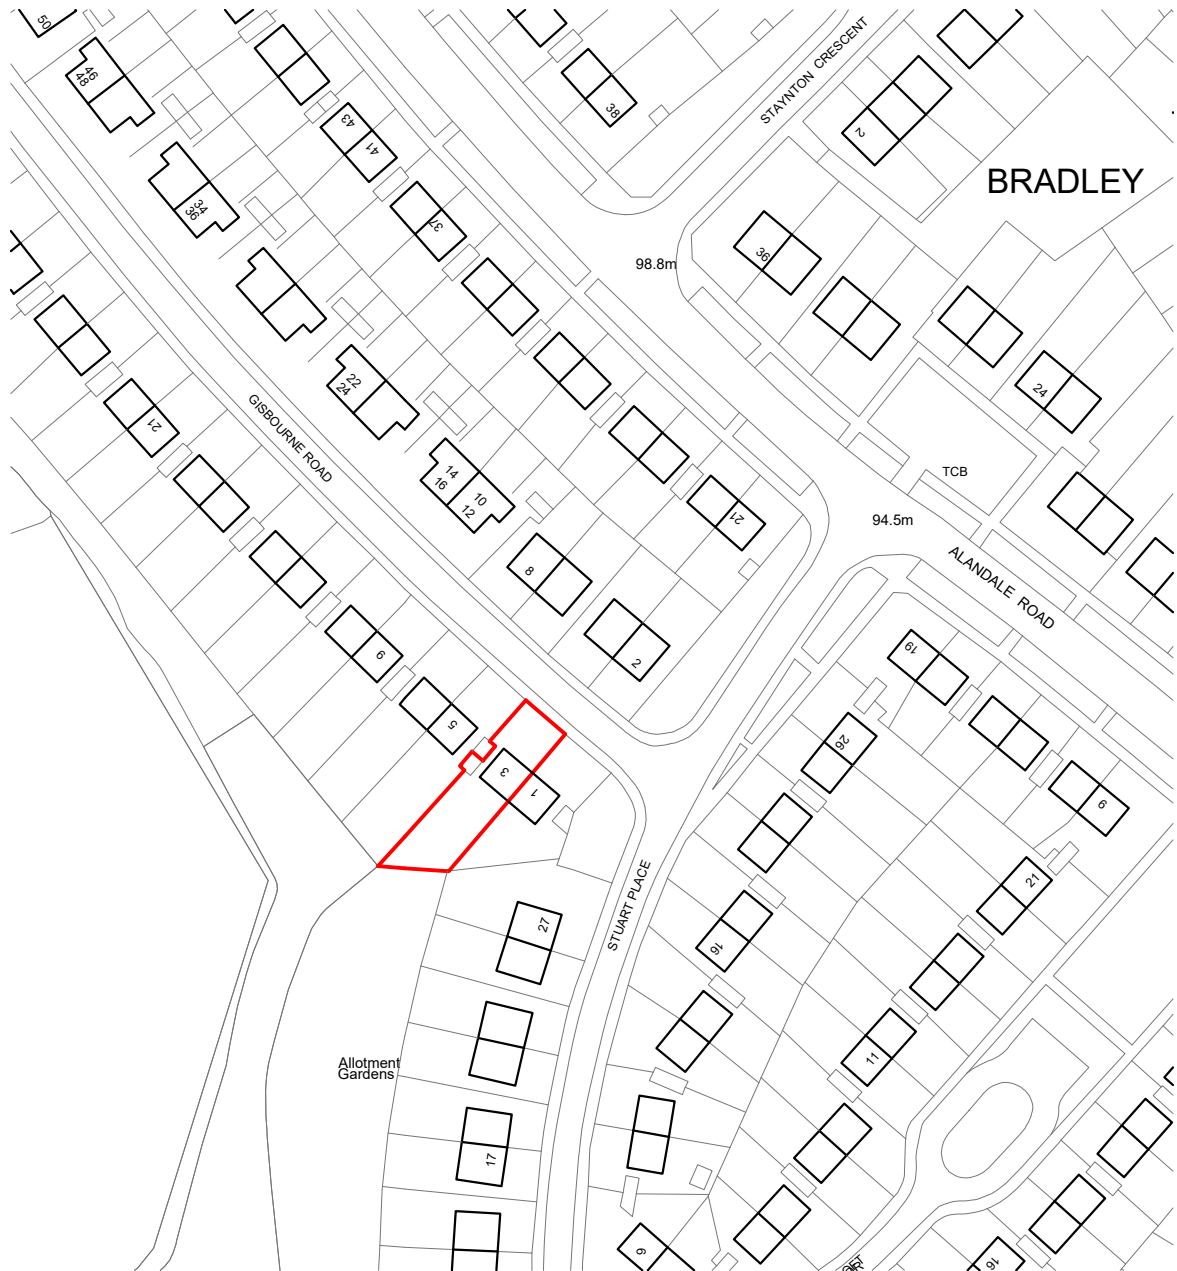

Project: Rear Extension 3 Gisbourne Road, Bradley HD2 1SD	Title: Location Plan	Drg No: GR01.#	Scale: 1:1250	Date: Oct 2022	Status: Planning	
--	----------------------	-------------------	------------------	-------------------	---------------------	---