
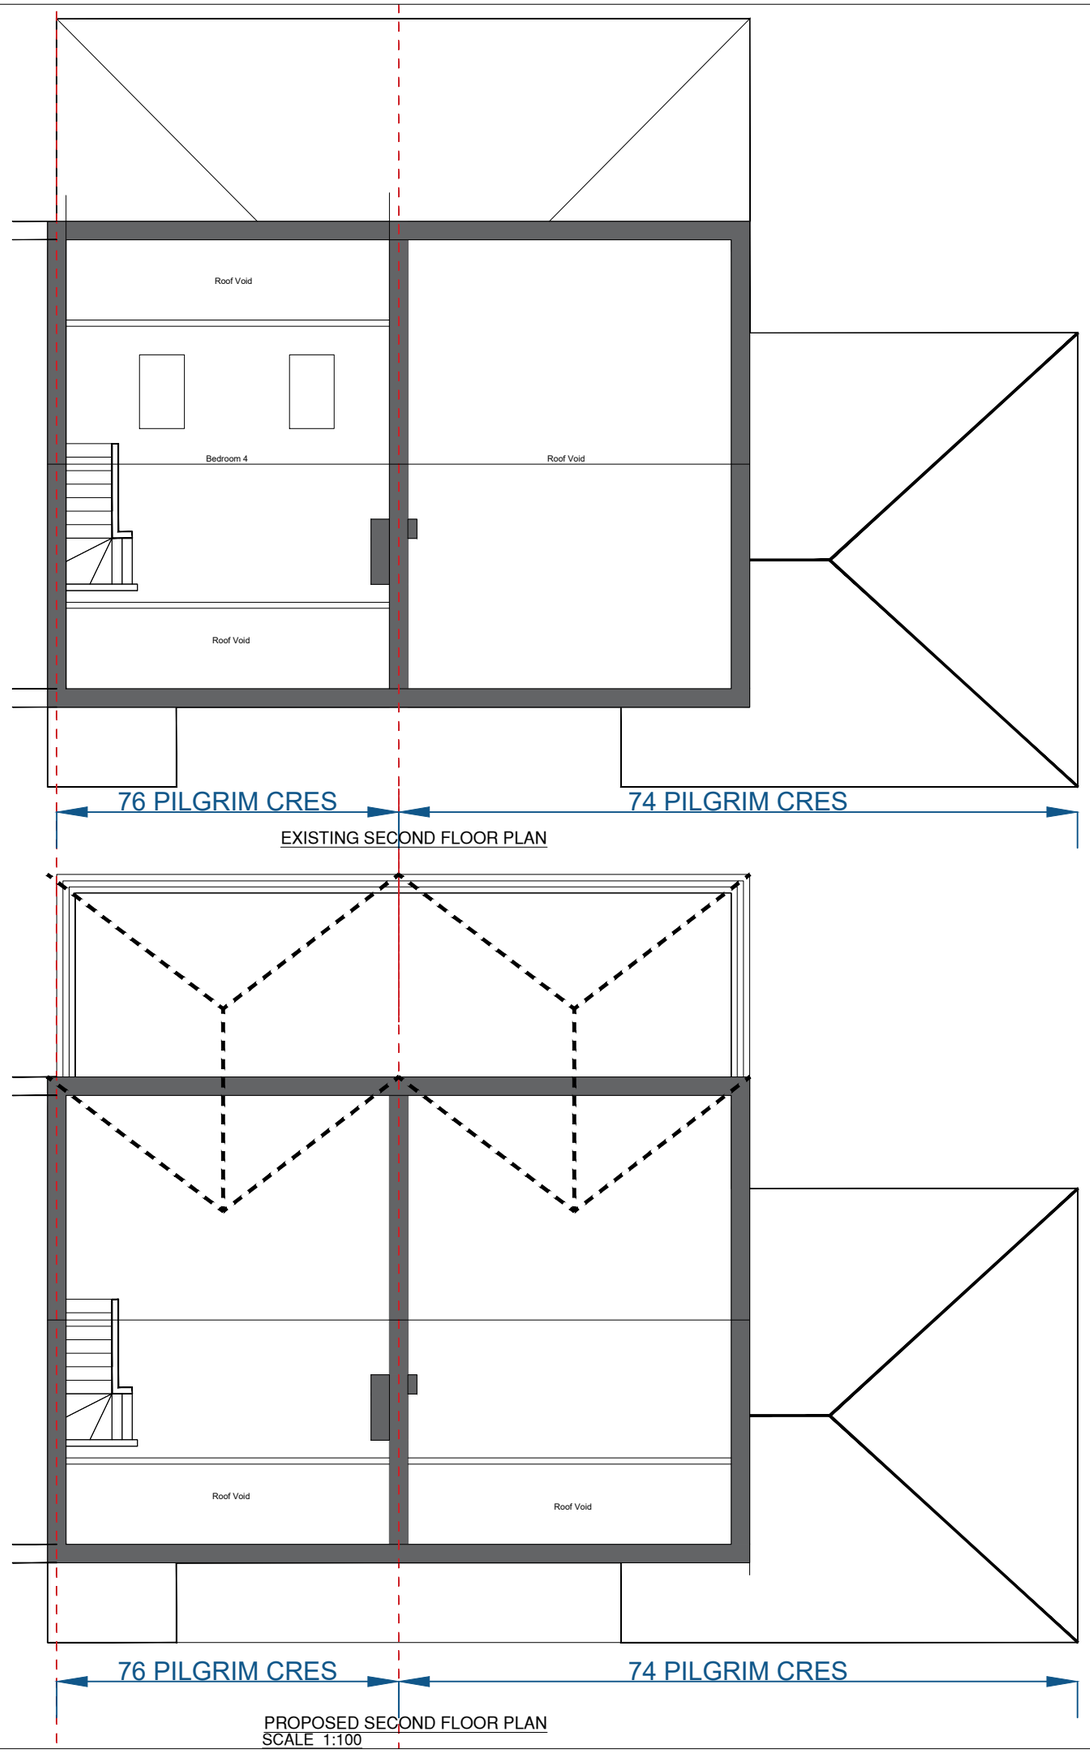


EXISTING SECOND FLOOR PLAN

PROPOSED SECOND FLOOR PLAN
SCALE 1:100

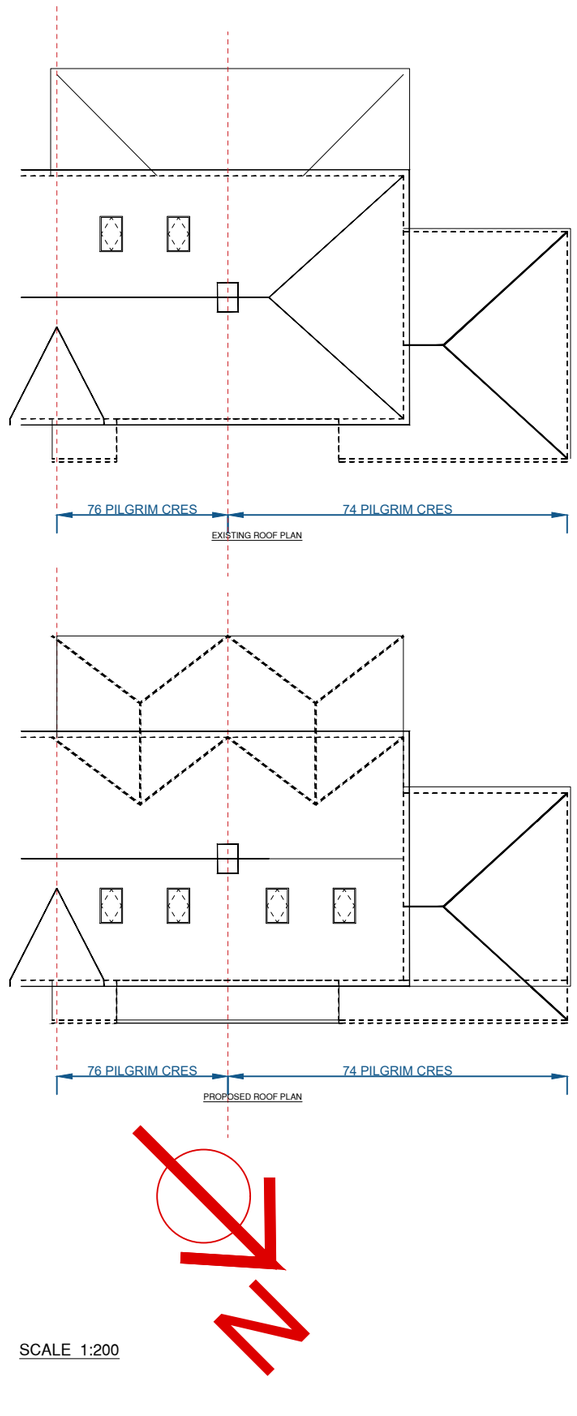

EXISTING ROOF PLAN

PROPOSED ROOF PLAN

SCALE 1:200



LOCATION PLAN
SCALE 1:1250

NOTES

This drawing is subject to a detailed building and site survey, therefore no guarantee of its accuracy can be given.
This drawing has been draughted in accordance with the clients design requirements.
All areas are approximate and are subject to a detailed building and site survey and further design development.
All dimensions should be checked prior to commencement of construction on site. Measurements should not be taken off the drawing.

A		Amended for RE-submission	18.11.22
Rev		Revision	Date

JOB
PROPOSED EXTENSION AND ALTERATION

ADDRESS

74-76 PLIGRIM CRESCENT
DEWSBURY
WF13 3NL

MR TARIQ KHAN & MR SHAHZAD KHAN

DATE	SCALE	SHEET	
27.09.2022	1:1250 / 1:200 / 1:100	1@A3	