


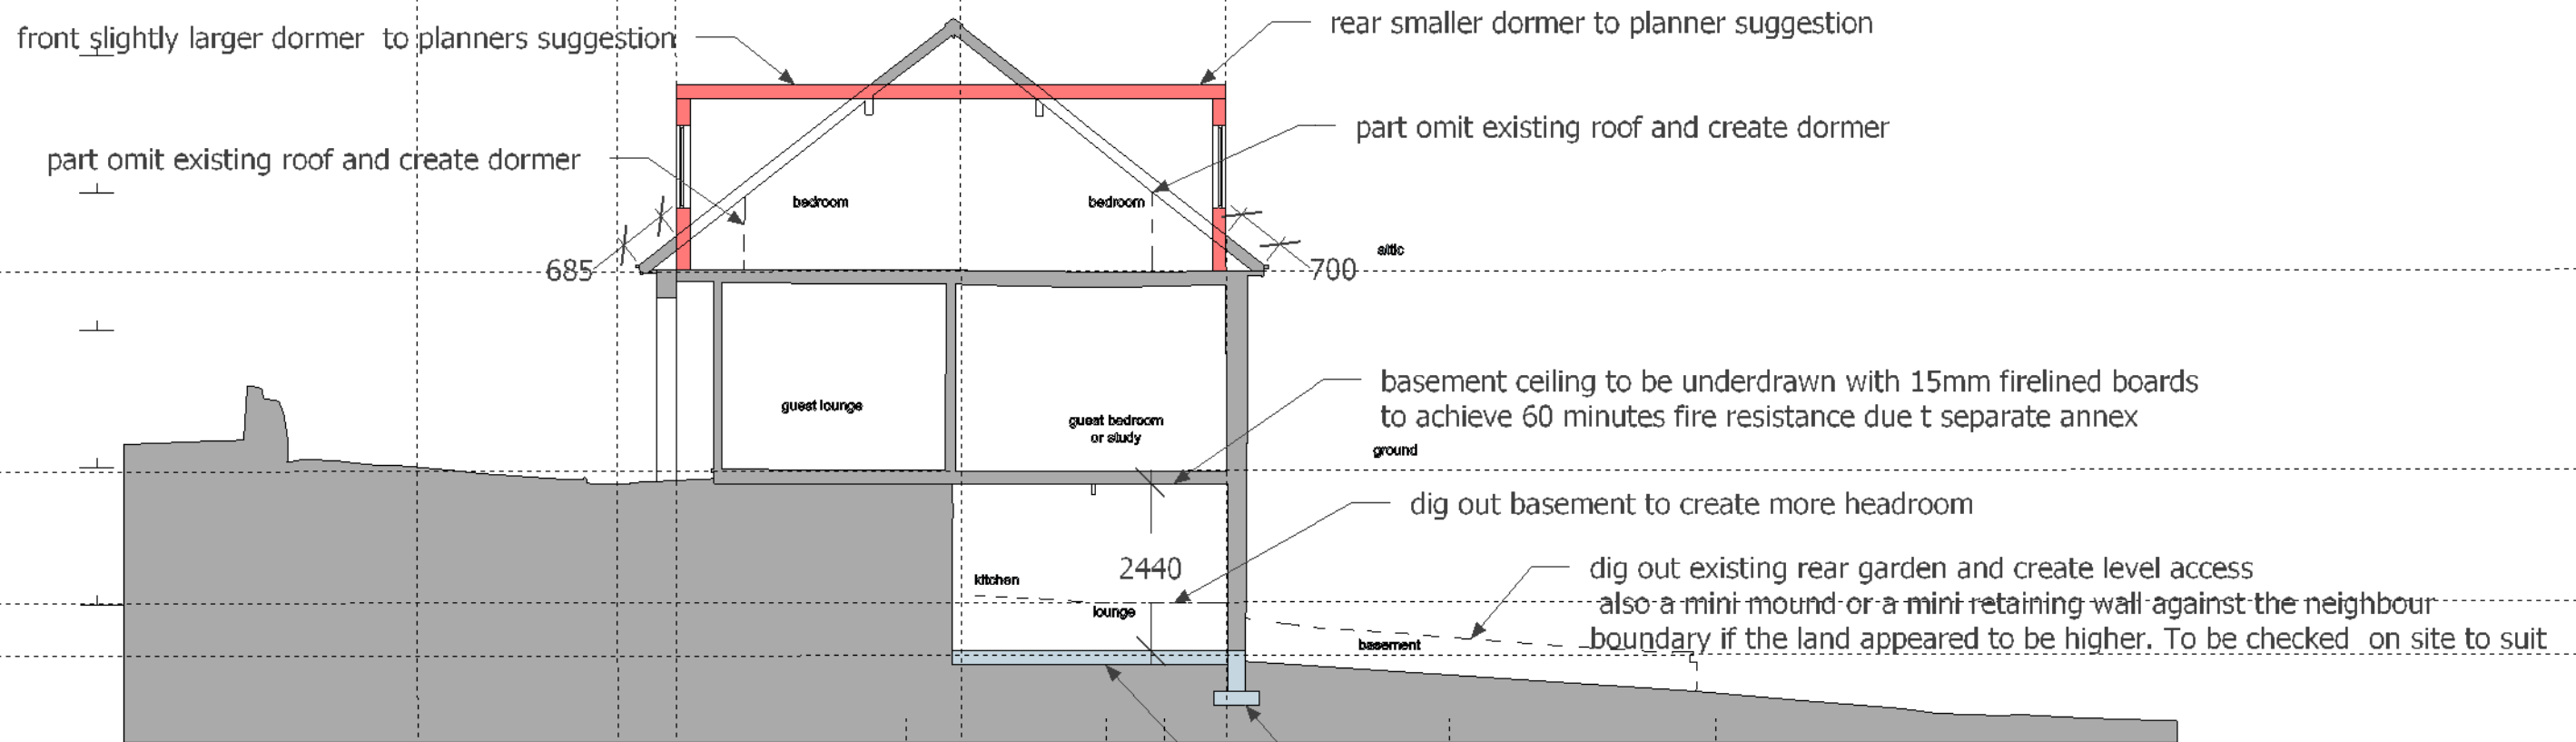

proposed section AA

Revisions
A 20-1-2023
 wrapped around dormer omitted and slightly smaller dormer to front and slightly larger to rear added to planner suggestion
B 20-1-2023
 section AA dormer description updated.



Jade3 Architecture Ltd

Jade3 Architecture Ltd, Studio 12, Silver street, Wakefield WF1 1UY
 Cellphone . 07535 740097 www.jade3architecture.co.uk

**39 Stile Common Road
 Huddersfield**

Project No.
**2022
 Enquiry 68**

Project Title
proposed sections

Drawn By

Reviewed By
MC

Scale
**1:100
 @A3size**

Date
24/11/2022

Drawn No.
 106

Reviewed Title

Revision
 B

ceiling to be fire resistance since it is a separate annex
 2905 approx floor to floor
 if after digging down a mini mound
 or a mini retaining wall maybe needed to
 support neighbours land. to check on site

existing level to be dug down to create headroom
 however to check extent of existing foundations
 and potential underpinning maybe required
 if the existing foundations are not deep enough
 all to check on site for suitability

proposed section BB

Important Notice
 Do not scale off this drawing. Critical dimensions should be checked on site prior to works commencing. Dimensional conflicts should be brought to the company's attention as soon as they become apparent. Failure to do so could render the contractor liable for subsequent losses. Copyright in this drawing and any work executed from this drawing remains the property of Jade3 Architecture Ltd.

© Copyright Jade3 Architecture Ltd.