


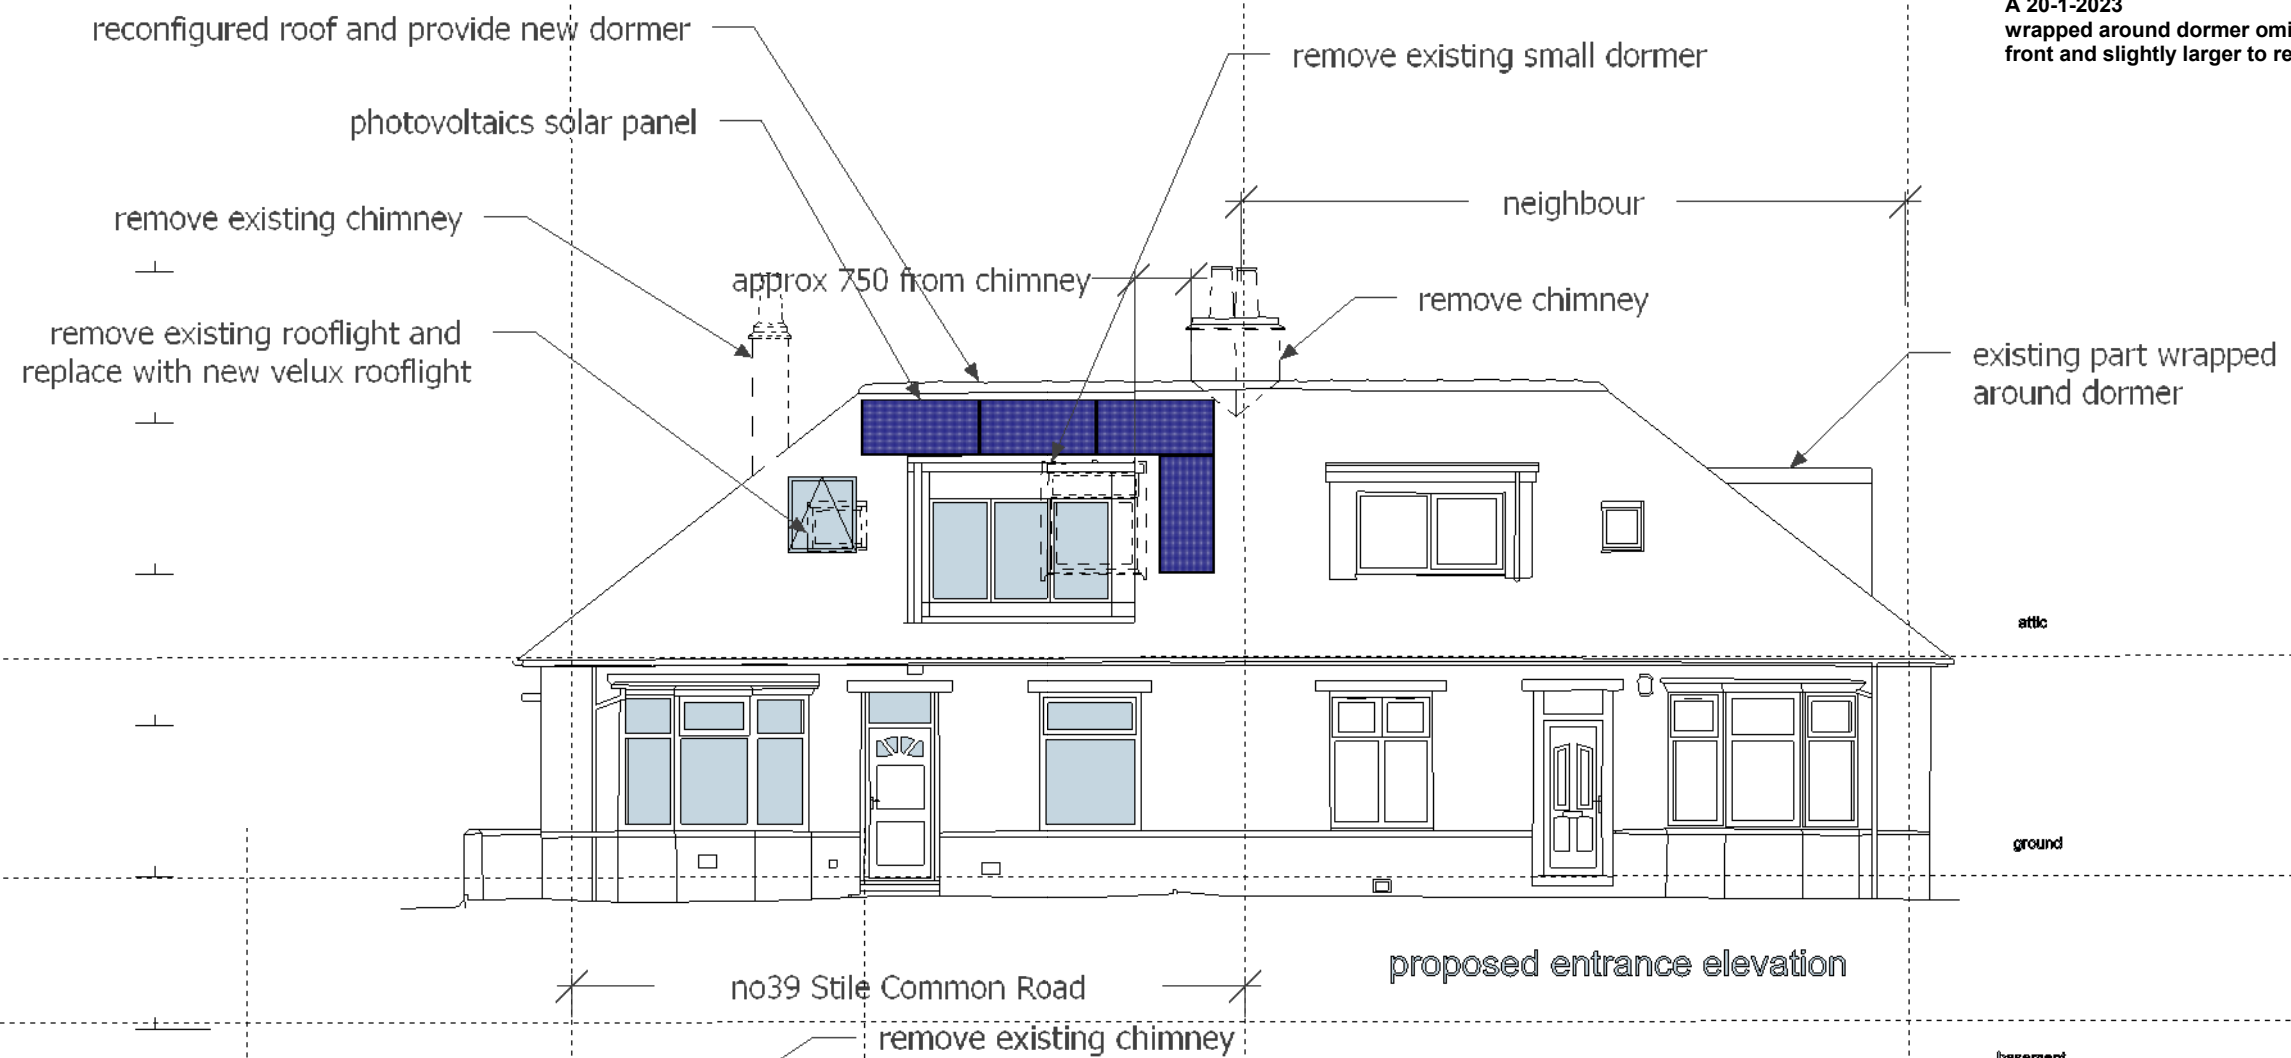

**Revisions**  
**A 20-1-2023**  
 wrapped around dormer omitted and slightly smaller dormer to front and slightly larger to rear added to planner suggestion



**Jade3 Architecture Ltd**

Jade3 Architecture Ltd, Studio 12, Silver street, Wakefield WF1 1UY  
 Cellphone . 07535 740097 www.jade3architecture.co.uk

**39 Stile Common Road**  
**Huddersfield**

Project No.  
**2022**  
**Enquiry 68**

Project Title  
**proposed entrance and side elevations**

Drawn By

Reviewed By  
**MC**

Scale  
**1:100**  
**@A3size**

Date  
**24/11/2022**

Drawn No.  
 108

Reviewed Title

Revision  
 A

**Important Notice**  
 Do not scale off this drawing. Critical dimensions should be checked on site prior to works commencing. Dimensional conflicts should be brought to the company's attention as soon as they become apparent. Failure to do so could render the contractor liable for subsequent losses. Copyright in this drawing and any work executed from this drawing remains the property of Jade3 Architecture Ltd.

© Copyright Jade3 Architecture Ltd.

