


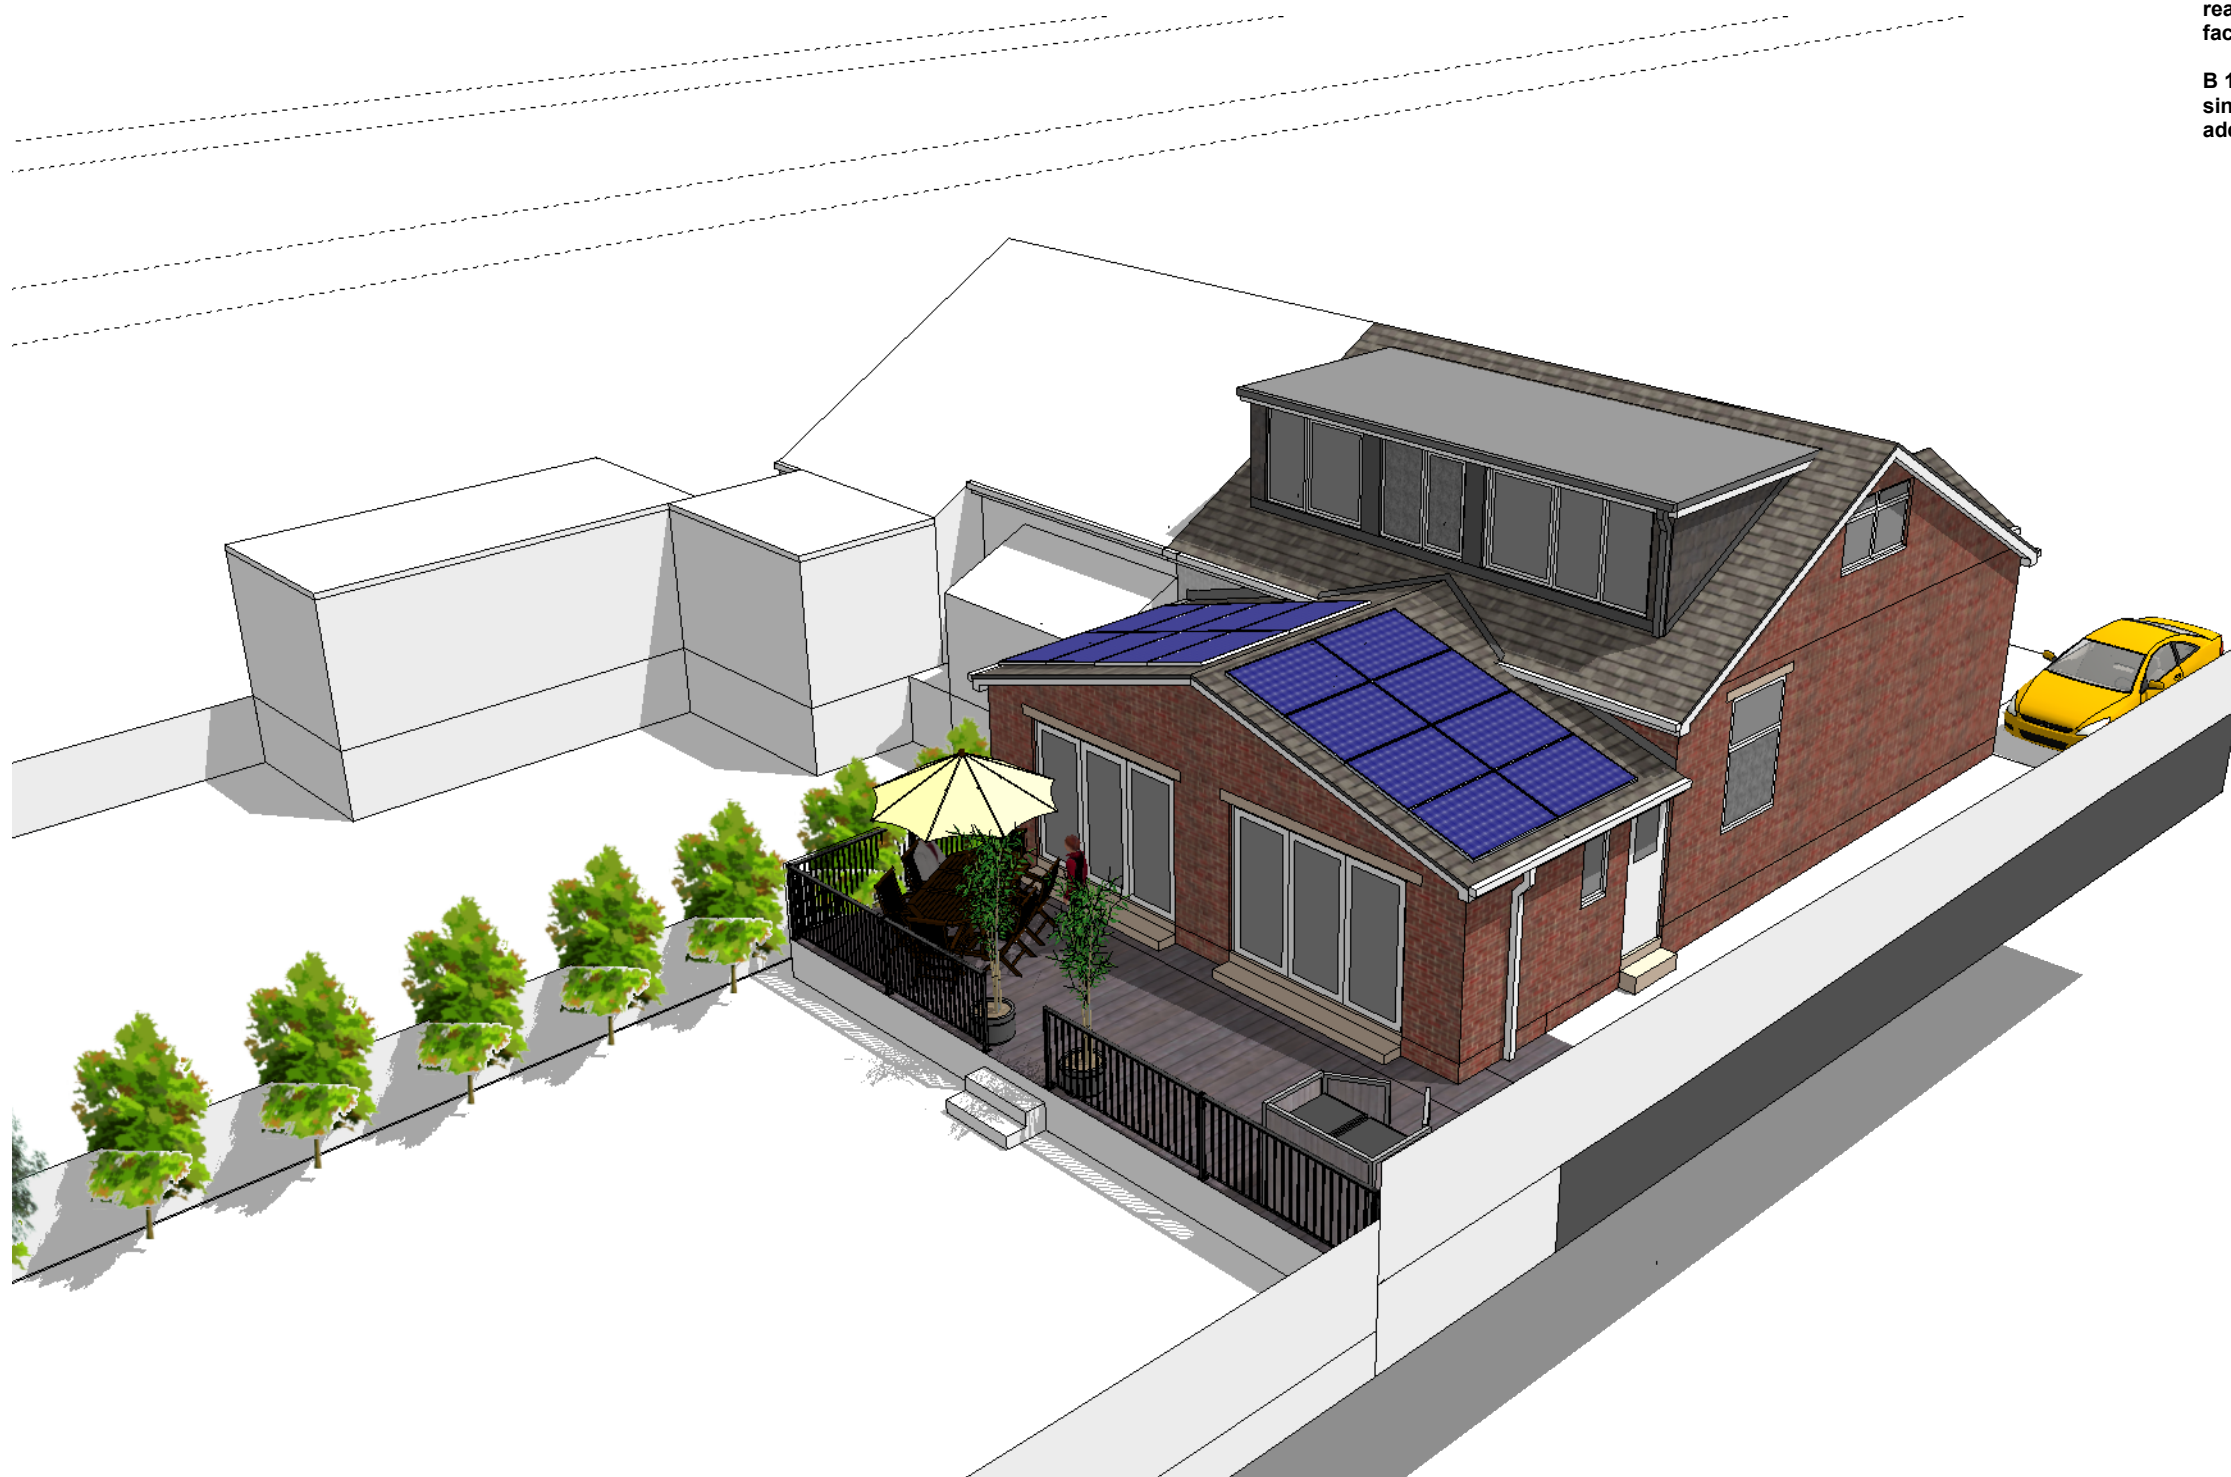

Revisions

A 18-4-2023

rear extension size updated and is 3500 from the original rear facade rather than from the kitchen wall

B 18-5-2023

single storey rear extension 4m deep. rear dormer extension added onto existing roof



Jade3 Architecture Ltd

Jade3 Architecture Ltd, Studio 12, Silver Street, Wakefield WF1 1UY
Cellphone . 07535 740097 www.jade3architecture.co.uk

**477 New Hey Road,
Huddersfield**

Project No.
**2022
Enquiry 59**

Project Title
proposed aerial

Drawn By

Reviewed By
MC

Scale
**n/a
@A3 size**

Date
22/11/2022

Drawn No.
109

Reviewed Title

Revision
B

Important Notice
Do not scale off this drawing. Critical dimensions should be checked on site prior to works commencing. Dimensional conflicts should be brought to the company's attention as soon as they become apparent. Failure to do so could render the contractor liable for subsequent losses. Copyright in this drawing and any work executed from this drawing remains the property of Jade3 Architecture Ltd.

© Copyright Jade3 Architecture Ltd.