



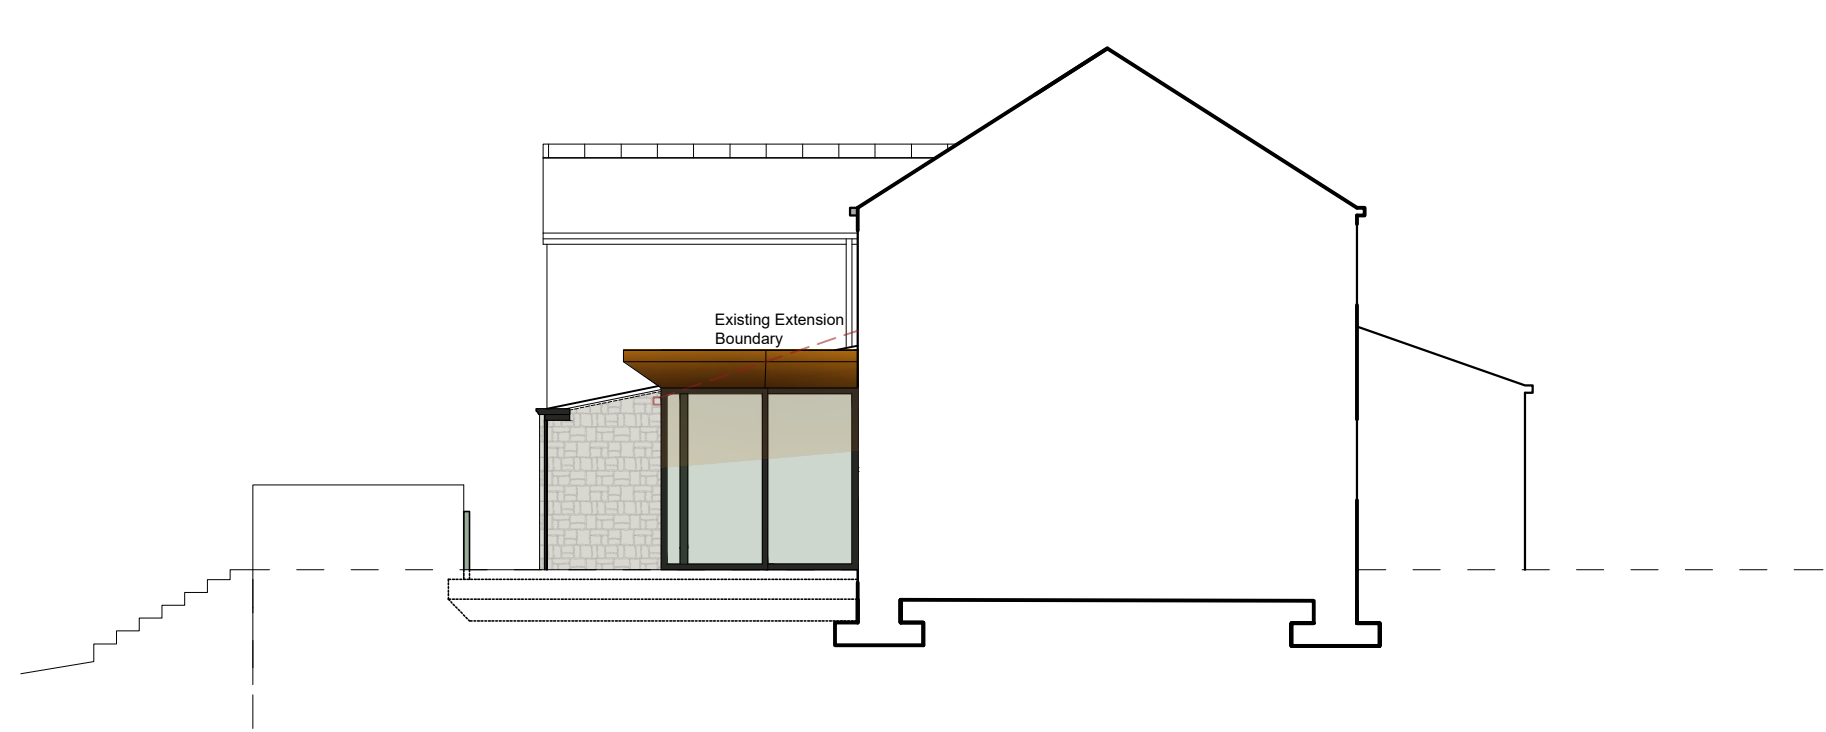


SIDE ELEVATION

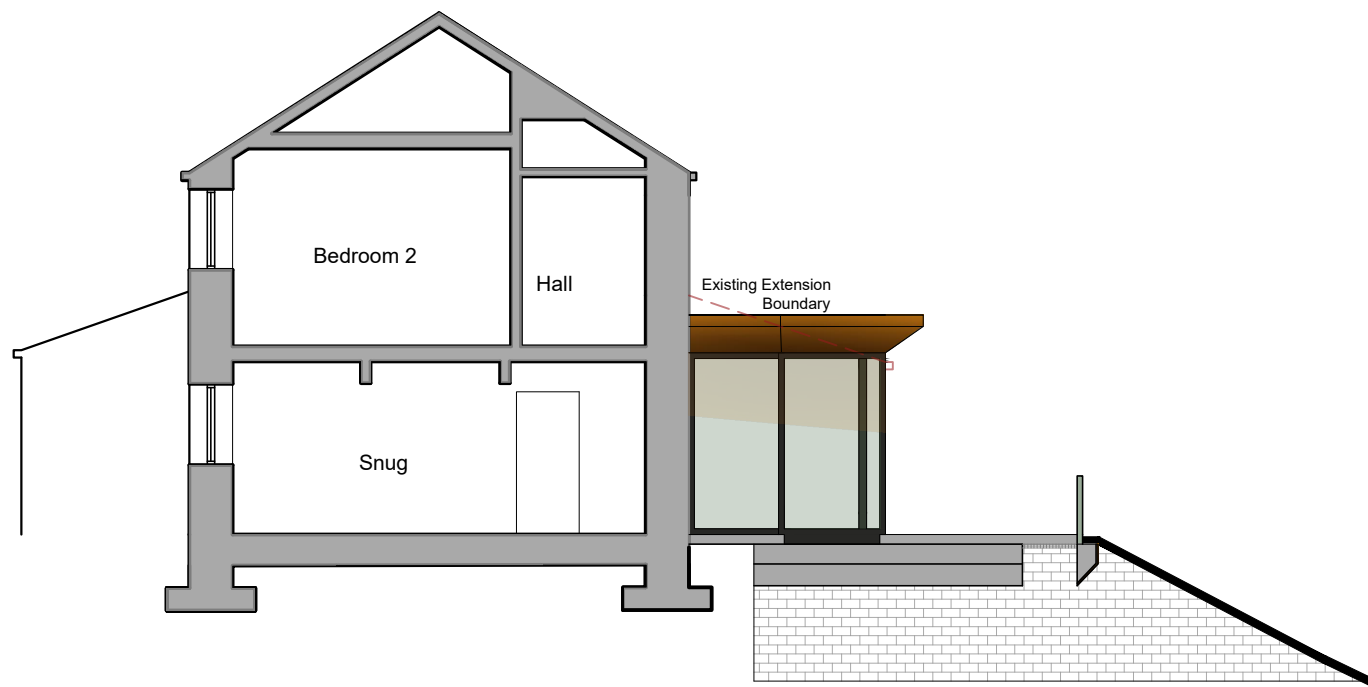


SIDE ELEVATION



FRONT ELEVATION

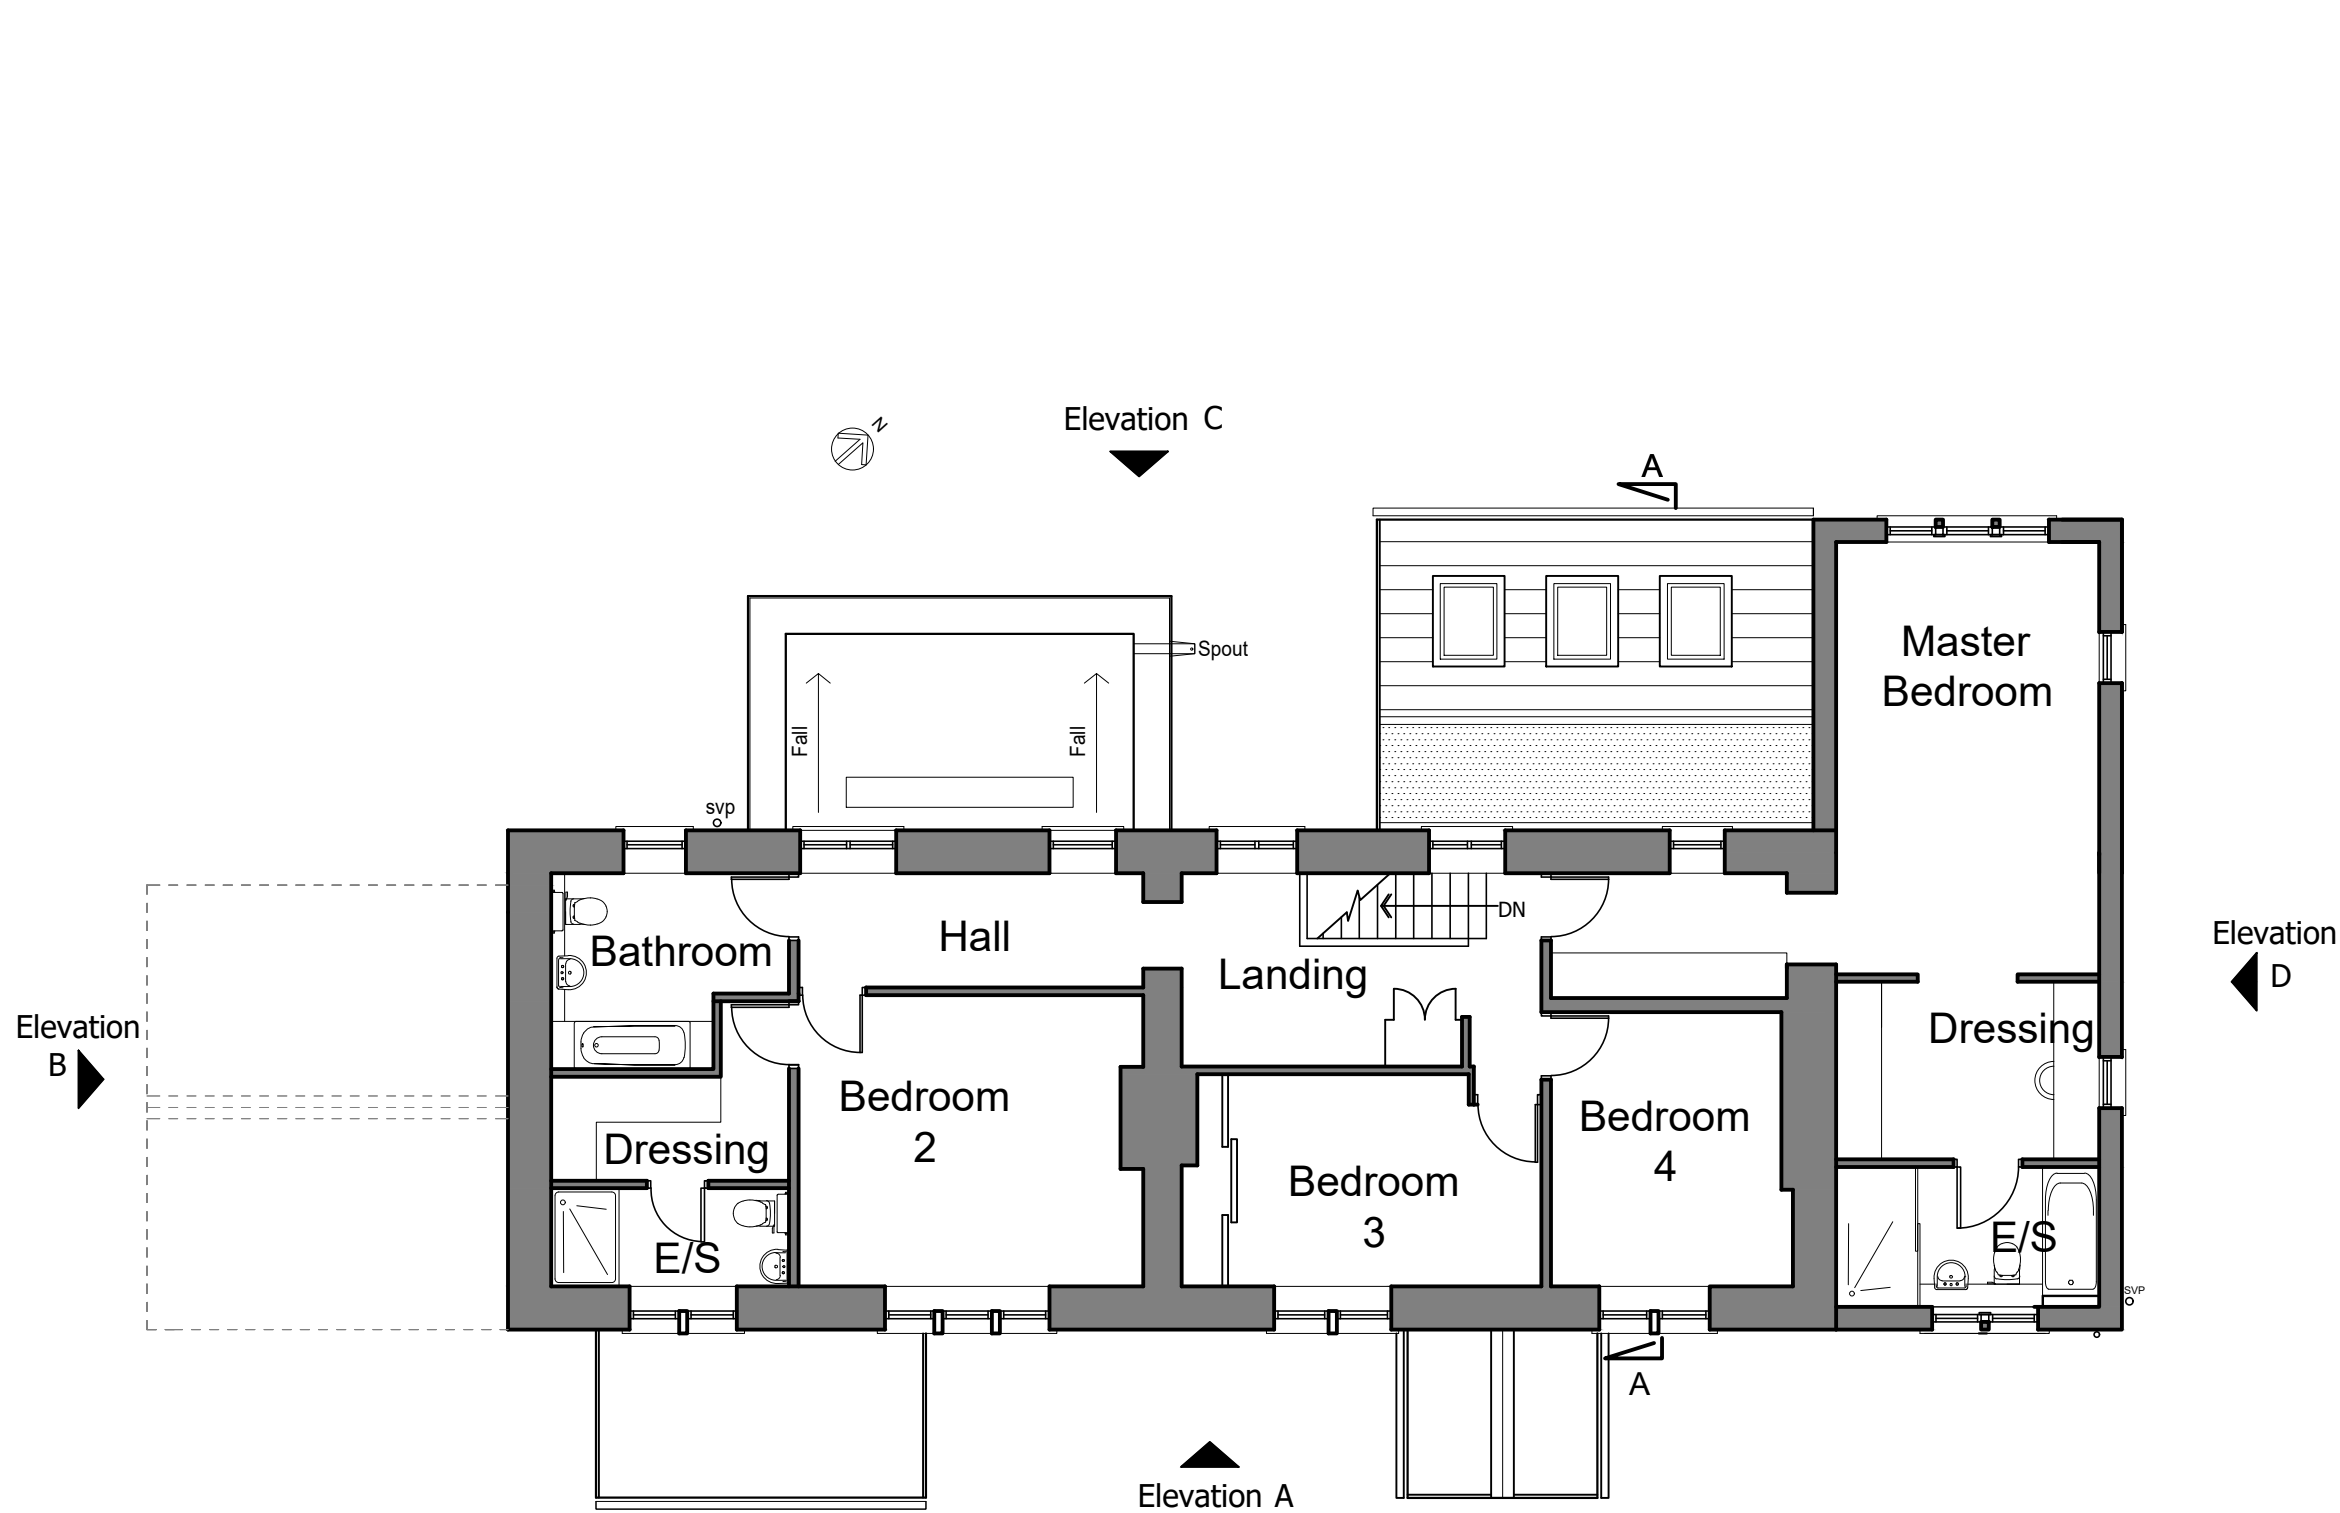

FIRST FLOOR PLAN

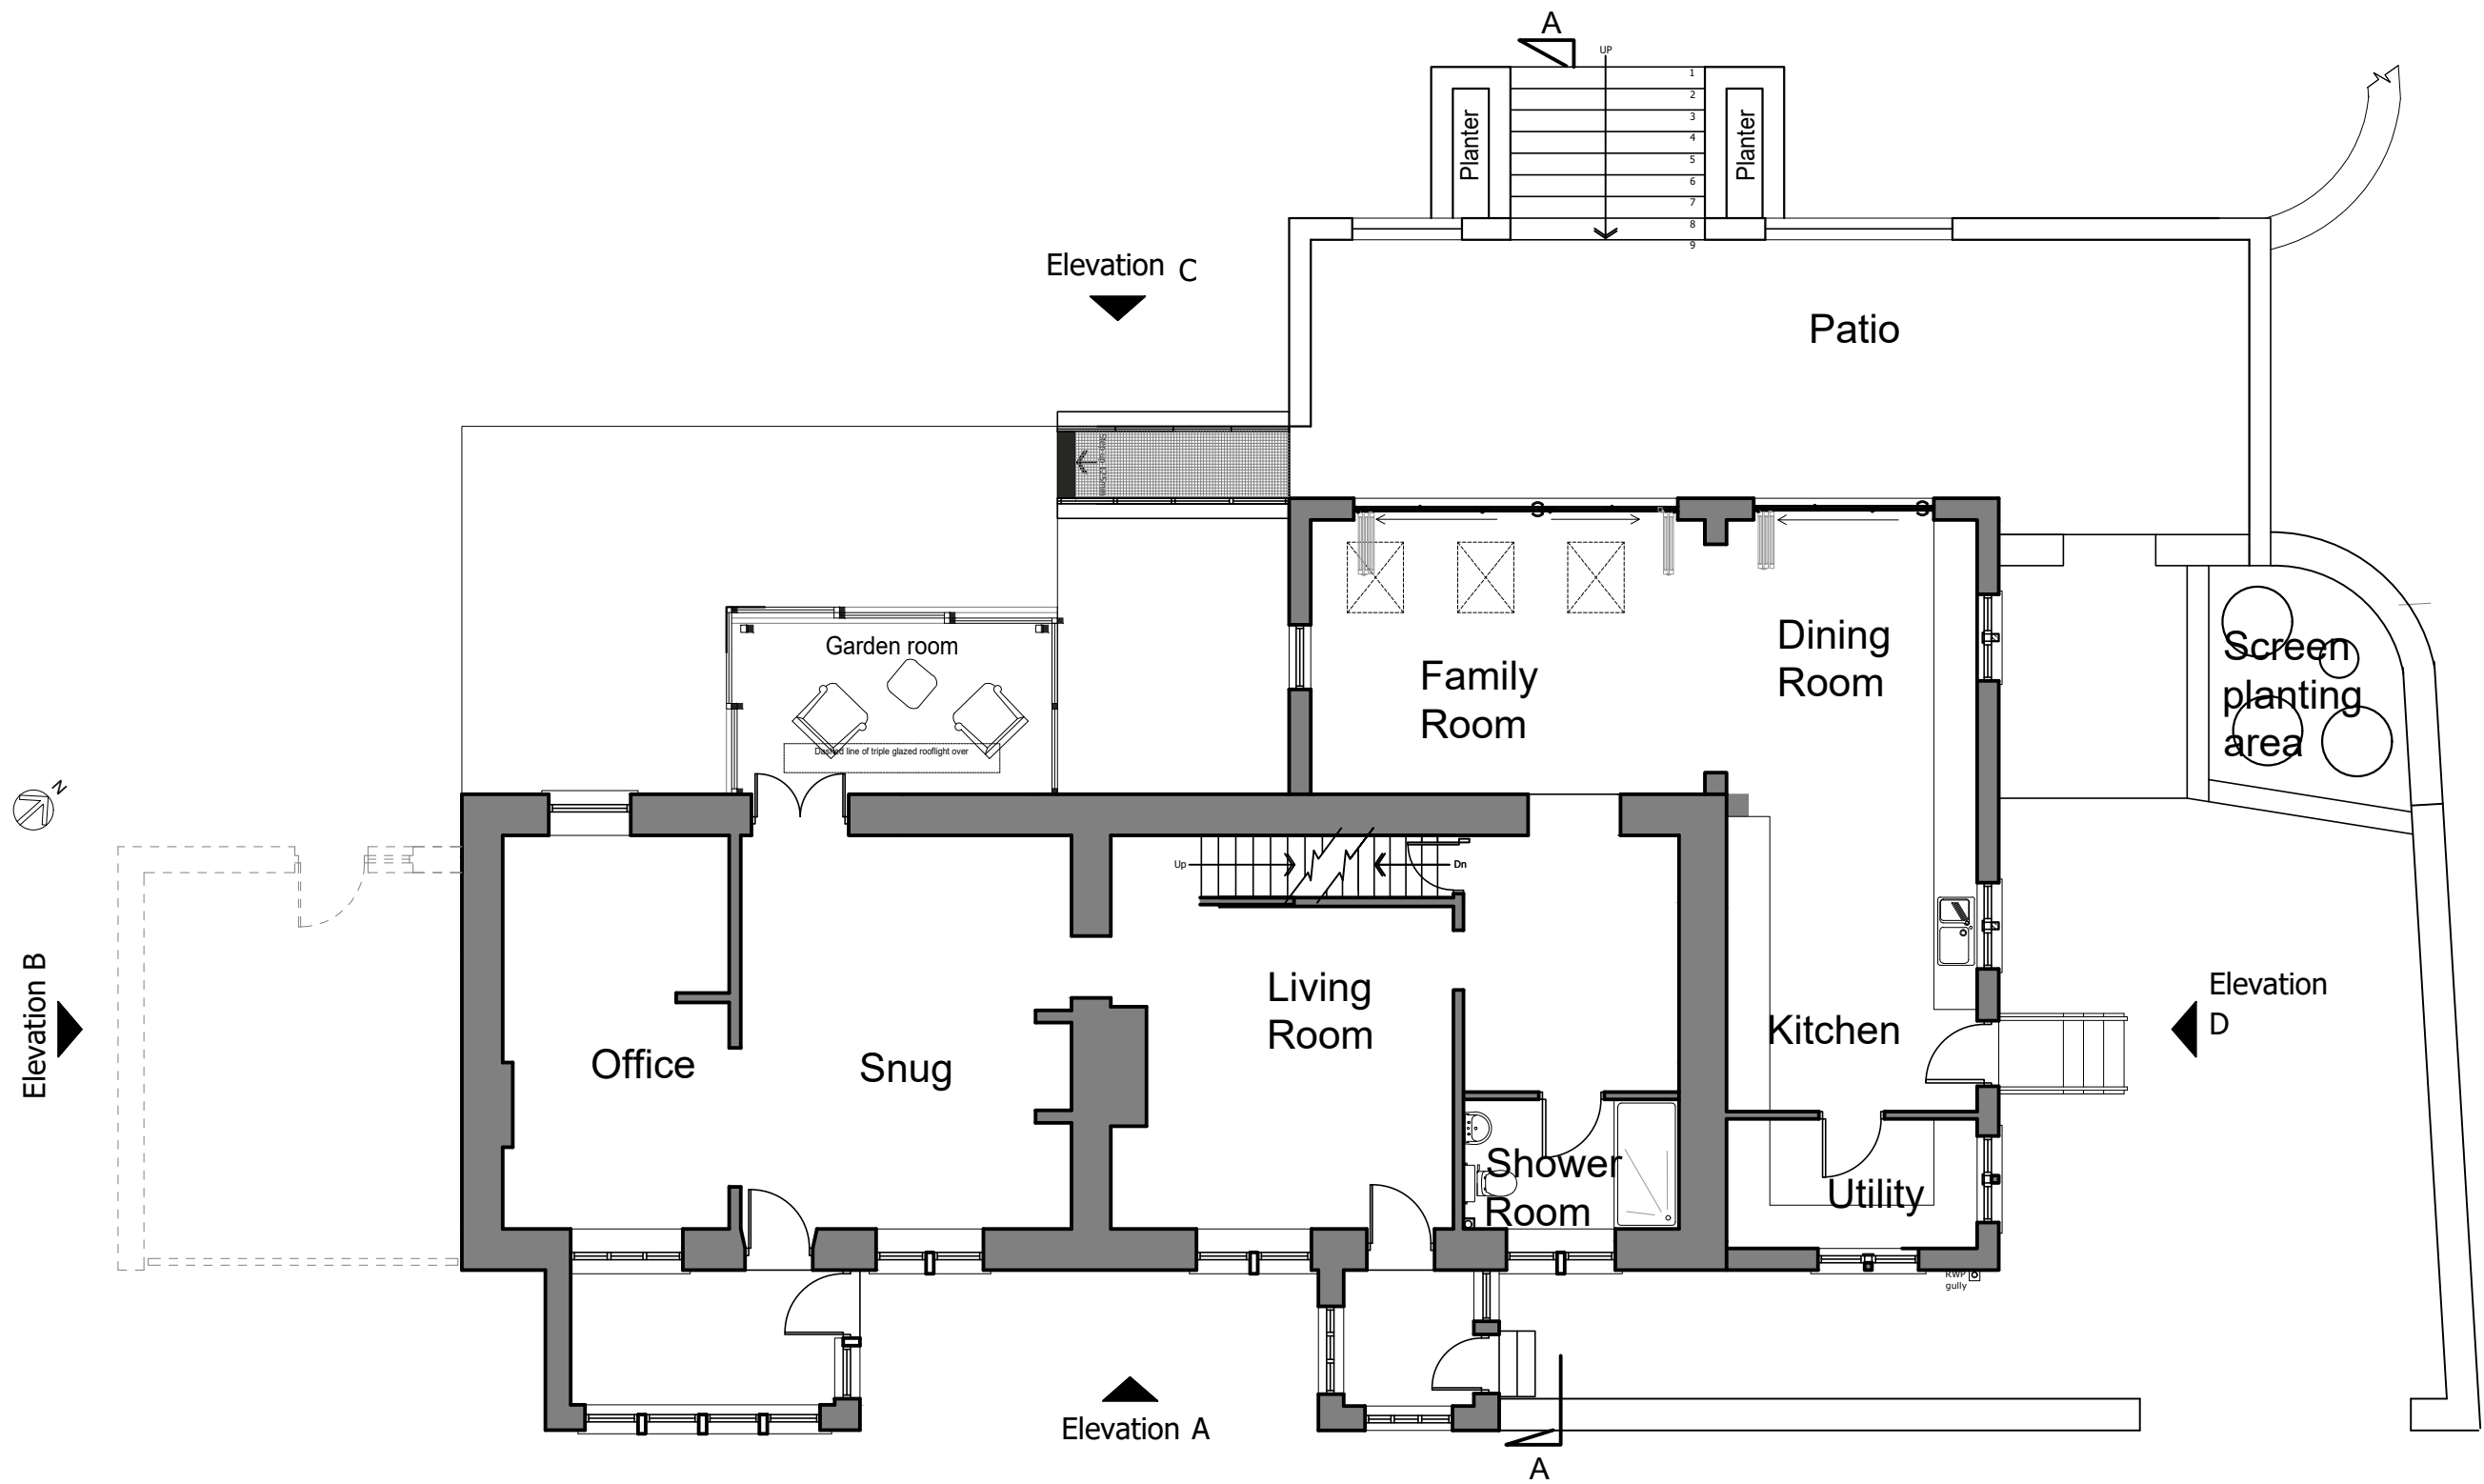

GROUND FLOOR PLAN

DO NOT SCALE OFF THIS DRAWING

rev	description	drawn	auth	date
-----	-------------	-------	------	------