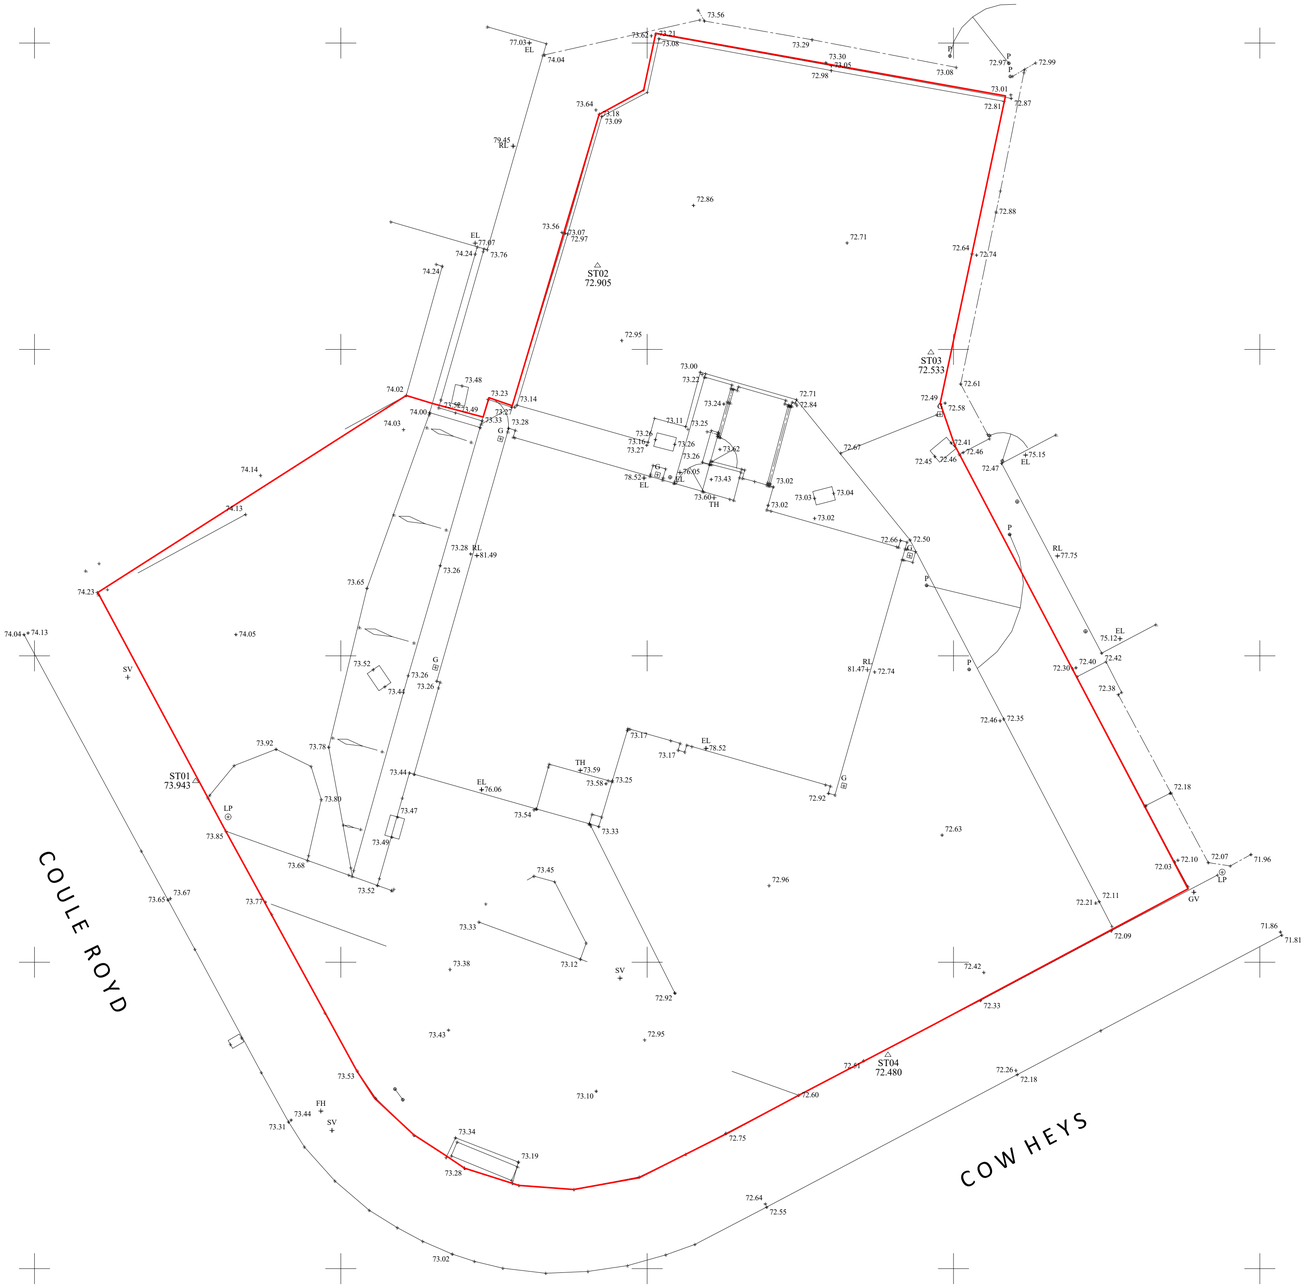

00 Site Plan as Existing

1 : 100

DO NOT SCALE FROM THIS DRAWING
ALL DIMENSIONS MUST BE CHECKED ON SITE BY CONTRACTOR PRIOR TO CONSTRUCTION

N

1 0 1 2 3 4 5
SCALE 1: 100 m

Layout subject to confirmation of red line boundary, all statutory approvals including highways, planning and building regulations, relevant surveys and reports such as topographical, ecology, trees, ground investigation and flood risk.

Area Schedule

Type	Description	Area

Rev	Date	Int	Description

btp ARCHITECTS — RIBA Chartered Practice

CLIENT:
Kirklees Council

PROJECT:
87 Coule Royd, Huddersfield

DESCRIPTION:
Site Plan as Existing

PURPOSE OF ISSUE:
Feasibility

DRAWN BY:	CHECKED	DATE:	SCALE @ A1:
LT	VS	05/03/22	1 : 100

JOB NO:	STATUS CODE:	DRAWING NO:	REV
3978	S0	101	

FILE IDENTIFIER:
CR-BTP-00-SP-DR-A-3978_101

Elizabeth House 486 Didsbury Road Heaton Mersey Stockport SK4 3BS
0161 443 1221 info@bernardtaylor.co.uK www.btparchitects.co.uk