DO NOT SCALE FROM THIS DRAWING
ALL DIMENSIONS MUST BE CHECKED ON SITE BY CONTRACTOR PRIOR TO CONSTRUCTION

0.5 0 0.5 1 1.5 2 2.5
SCALE 1:50 m

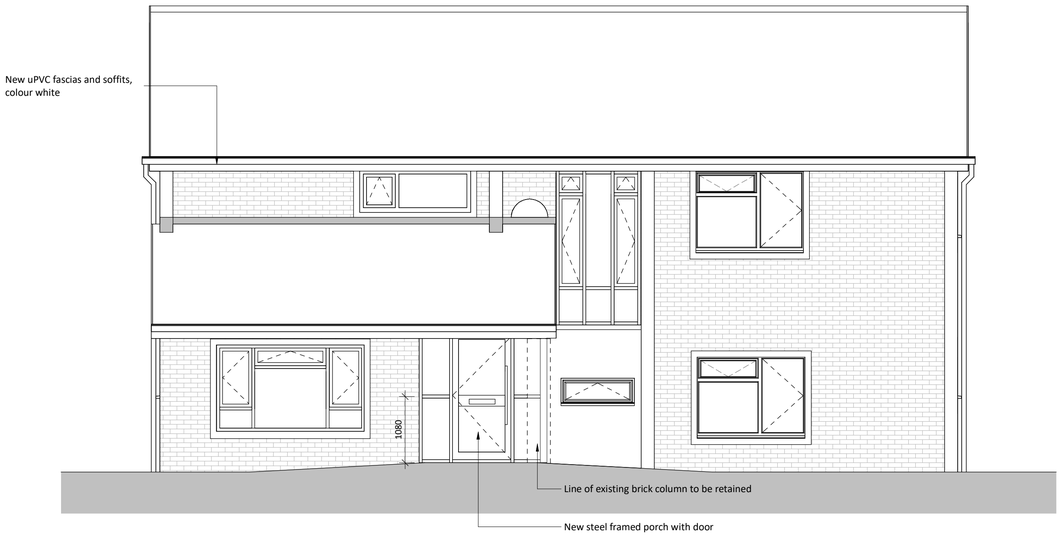

Front Elevation (South)
1 : 50

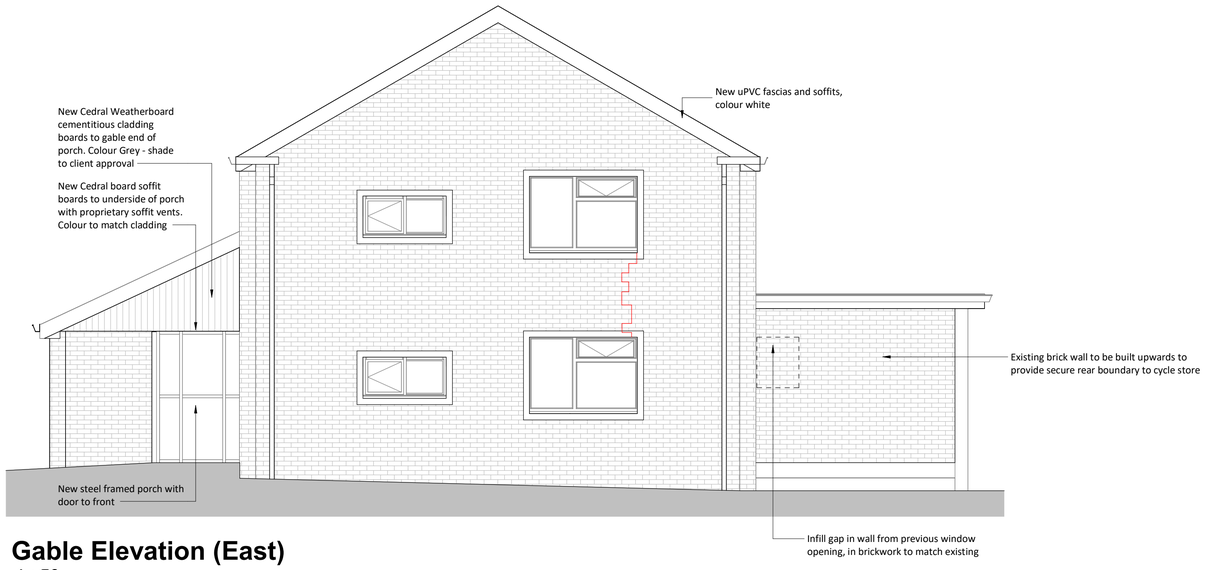

Gable Elevation (East)
1 : 50

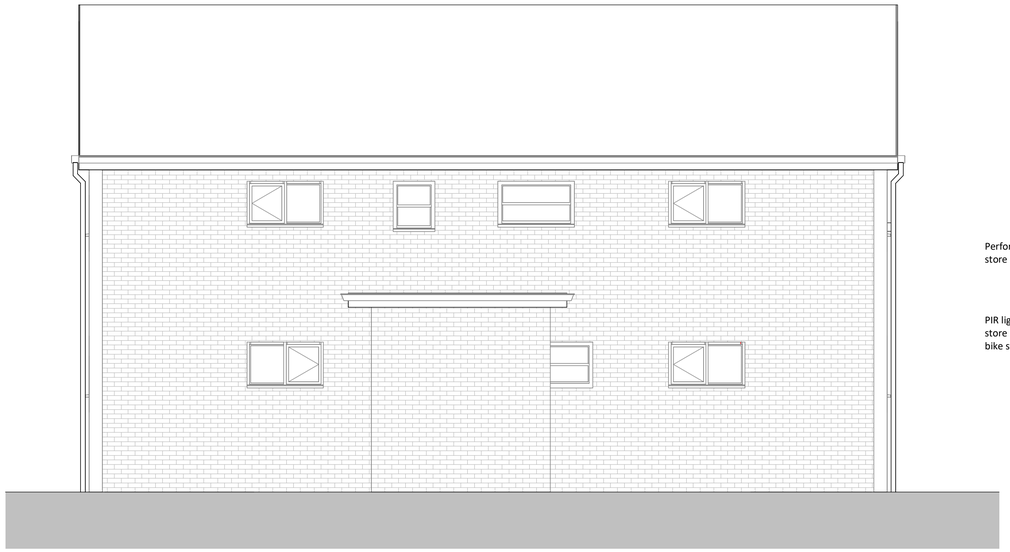

Rear Elevation (North)
1 : 50

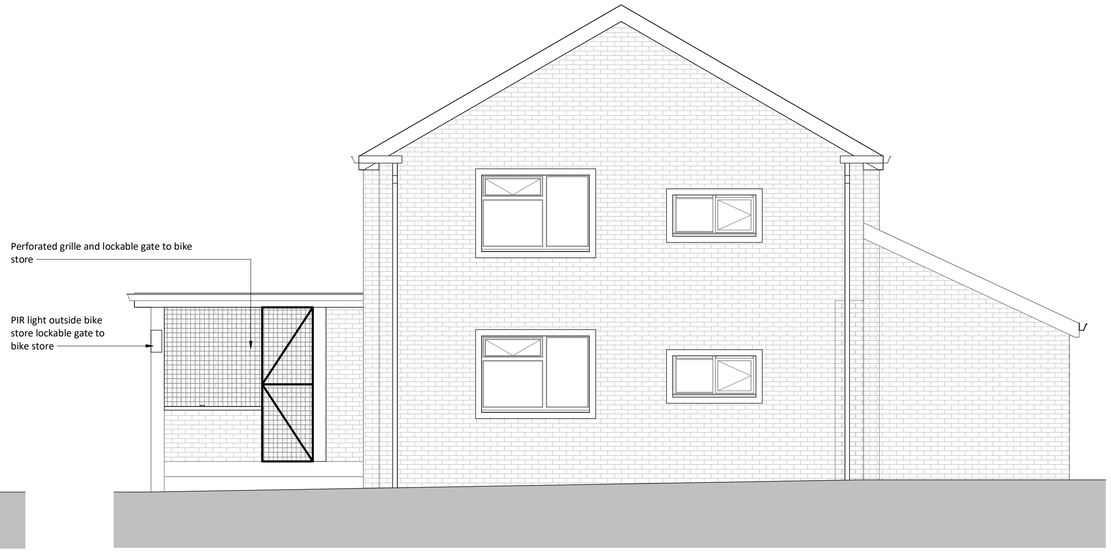

Gable Elevation (West)
1 : 50

Rev	Date	Int	Description
2	10.03.23	LB	Sheffield racks shown in cycle store following discussion with Highways
1	10.03.23	LB	Added note for Cycle Store in existing rear outrigger following Highways comments

btp ARCHITECTS
RIBA Chartered Practice

CLIENT:
Kirklees Council

PROJECT:
87 Coule Royd, Huddersfield

DESCRIPTION:
Proposed Change of Use - 4 x 1B Flats (Elevations)

PURPOSE OF ISSUE:
Information

DRAWN BY:	CHECKED	DATE:	SCALE @ A1:
RA	LB	11/23/22	1 : 50

JOB NO:	STATUS CODE:	DRAWING NO:	REV
3978	S2	115	2

FILE IDENTIFIER:
CR-BTP-00-DR-A-3978_115.2

Elizabeth House 486 Didsbury Road Heaton Mersey Stockport SK4 3BS
0161 443 1221 info@bernardtaylor.co.uK www.btparchitects.co.uk