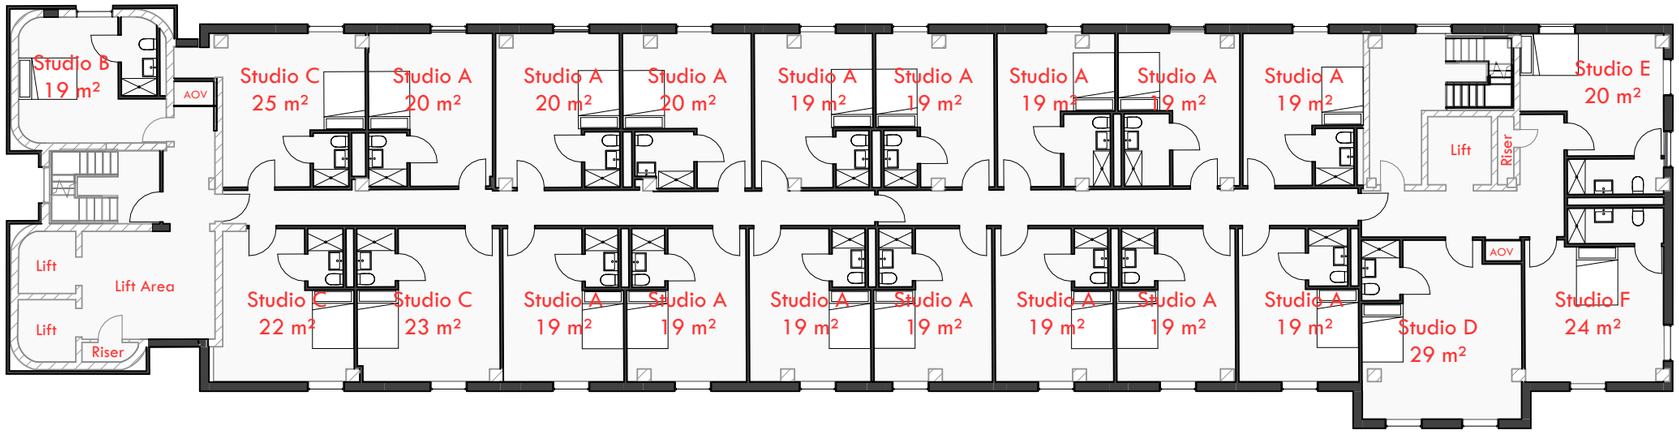

Proposed 2nd-9th Floor

1 : 200

nc architecture

PROJECT

Crown House

SITE ADDRESS

Crown House
Southgate
Huddersfield

POSTCODE

HD1 1DE

DRAWING

Proposed 2nd-9th Floor Plan

PROJECT NO.	DWG NO.	REV NO.	SCALE
18221	P-103	-	1 : 200

DRAWN BY	CHECKED BY
MM	MM

PLANNING

REV	DESCRIPTION	INTL.	CHK.	DATE
-	Planning Submission	MM	MM	05.12.22

Floor	Area
-1	1063 m²
0	1088 m²
1-9	611 m²

Studio	Total no.	Area (m2)
Studio A	134	<varies>
Studio B	10	<varies>
Studio C	27	<varies>
Studio D	9	31
Studio E	9	<varies>
Studio F	9	<varies>
Total: 198		

nc architecture
The Island, St. Ann's Parade,
Wilmslow, Cheshire SK9 1HG

T: 01625 536 767
E: info@ncarchitecture.com
W: www.ncarchitecture.com

RIBA Chartered Practice

arb Architects Registration Board

NOTES: All works are to be undertaken in accordance with the Building Regulations, and the current British Standards. All proprietary materials and products are to be used and installed in strict accordance with the manufacturer's recommendations. Figured dimensions to be followed in preference to scaled. All dimensions to be checked on site, in the event of any discrepancy refer to the Architect. This drawings remains the copyright of the Architect and may not be copied in whole or in part without prior written consent.
© Neil Collins Homes Ltd. t/a NC Architecture,