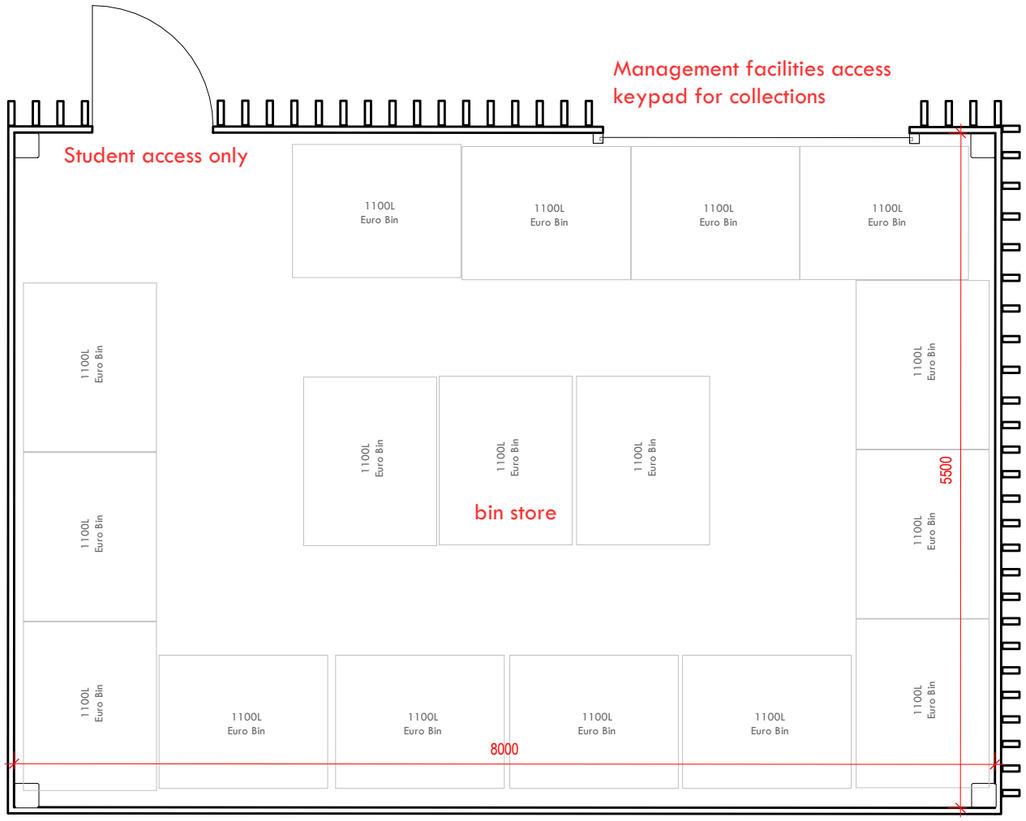

Proposed Bin Store

1 : 50

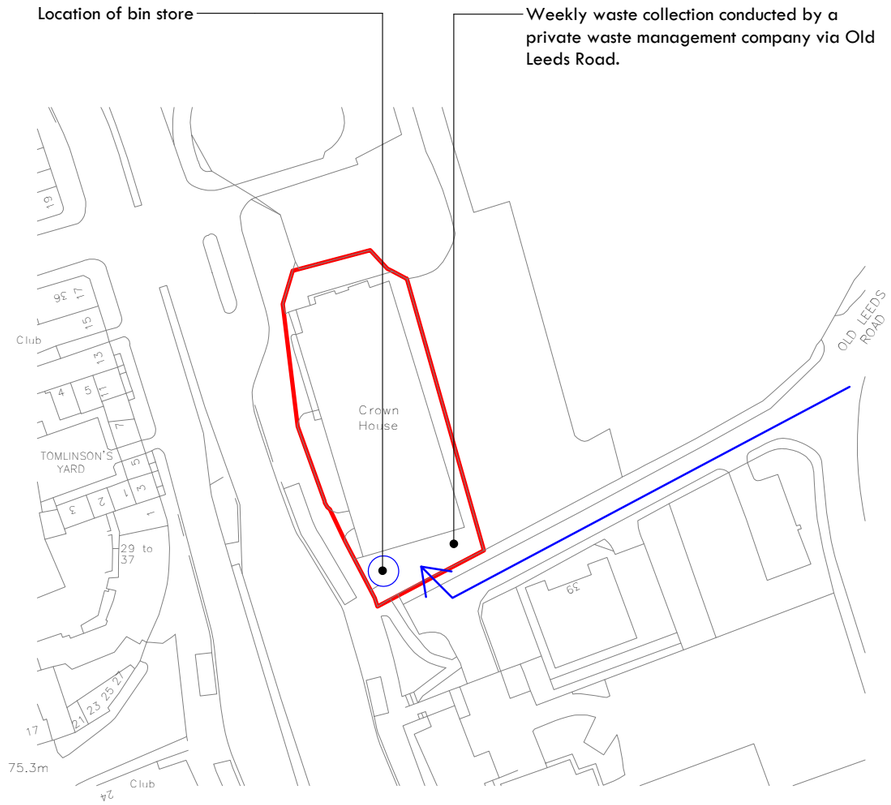

Bin collection

1 : 1250

nc architecture

PROJECT
Crown House

SITE ADDRESS
Crown House
Southgate
Huddersfield

POSTCODE
HD1 1DE

DRAWING
Bin Store Plan

PROJECT NO. 18221
DWG NO. P-106
REV NO. D
SCALE As indicated
DRAWN BY LF
CHECKED BY MM

PLANNING

REV	DESCRIPTION	INTL.	CHK.	DATE
-	Planning Submission	MM	MM	05.12.22
A	Planning submission	LF	MM	06.03.23
B	Accesss points on refuse store and bike layout added	MM	MM	09.03.23
C	Fire rates added, bin position changed	LF	MM	04.04.23
D	Bin store location amended	LF	MM	09.05.23

nc architecture
The Island, St. Ann's Parade,
Wilmslow, Cheshire SK9 1HG

T: 01625 536 767
E: info@ncarchitecture.com
W: www.ncarchitecture.com

RIBA Chartered Practice
Architects Registration Board

NOTES: All works are to be undertaken in accordance with the Building Regulations, and the current British Standards. All proprietary materials and products are to be used and installed in strict accordance with the manufacturer's recommendations. Figured dimensions to be followed in preference to scaled. All dimensions to be checked on site, in the event of any discrepancy refer to the Architect. This drawings remains the copyright of the Architect and may not be copied in whole or in part without prior written consent.
© Neil Collins Homes Ltd. t/a NC Architecture,