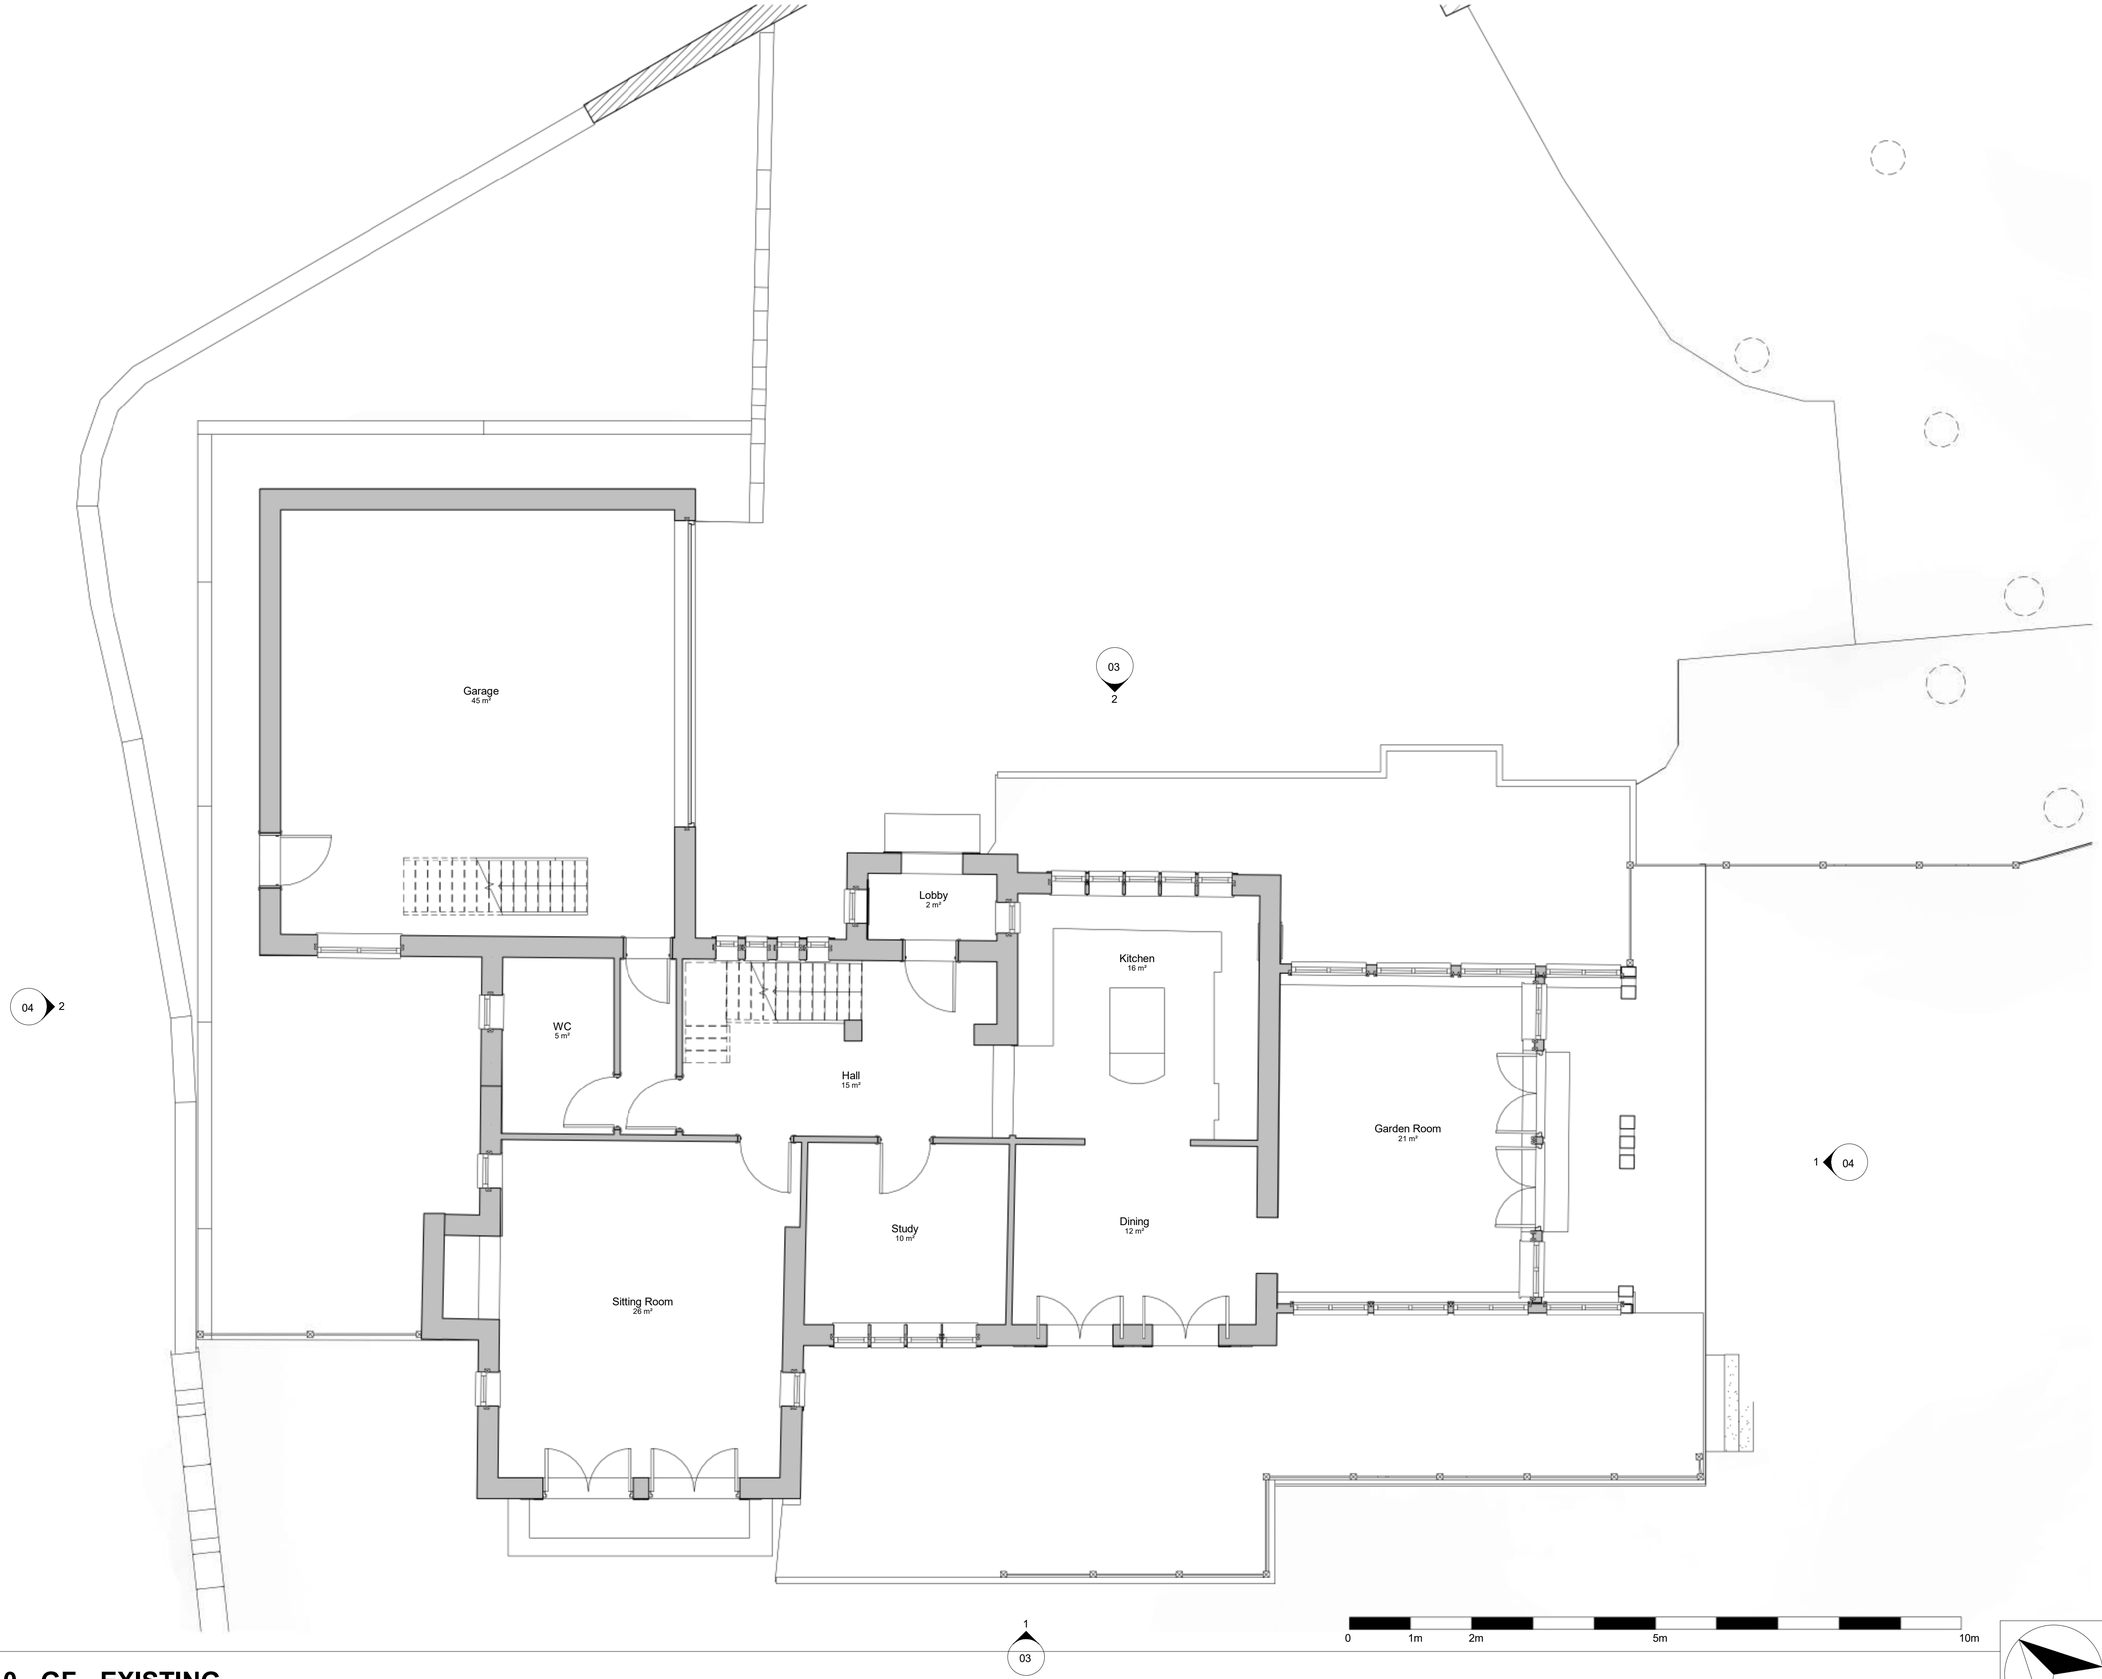

1 **L0 - GF - EXISTING**
1 : 50

Revisions:

EXISTING DRAWING

: ALL INFORMATION REMAINS COPYRIGHT OF PH PARTNERSHIP :

: DO NOT SCALE - ALL DIMENSIONS TO BE VERIFIED ON SITE :

PH Partnership
10 Lumley Court, Chester-Le-Street, Co. Durham, DH2 1AN
Tel: 0191 4109838 Email:Author @phparchitects.co.uk
Fax: 0191 4100537 Web: www.phparchitects.co.uk

Client
MILES HUSH

Project
ADAPTION/EXTENSION

Address
Oakwood House, Lane Head Lane,
Kirkburton, Huddersfield, HD8 0SQ

Scales	Date
1 : 50 @A1	

Drawing Title
GF - EXISTING

Drawing No.
7880 - 01

Revision