STAGE 1 INFORMATION / COMMENTS	
STAGE 2 CONSTRUCTION	✓

KEY:	
1800MM HIGH CLOSE BOARDED TIMBER FENCING	
1800MM HIGH LOCKABLE TIMBER GATE	
900MM HIGH TIMBER FENCING ATOP 1200MM HIGH STONE WALL	
1100MM HIGH METAL RAILINGS WITH METAL GATE	
1100MM HIGH CLOSE BOARDED TIMBER FENCING	
1100MM HIGH STONE WALL	
EXISTING STONE WALL TO NORTH WEST BOUNDARY	
EXISTING STONE WALL TO SOUTH WEST BOUNDARY	
LOW LEVEL SHRUBBERY TO INFORMALLY DEFINE BOUNDARIES	

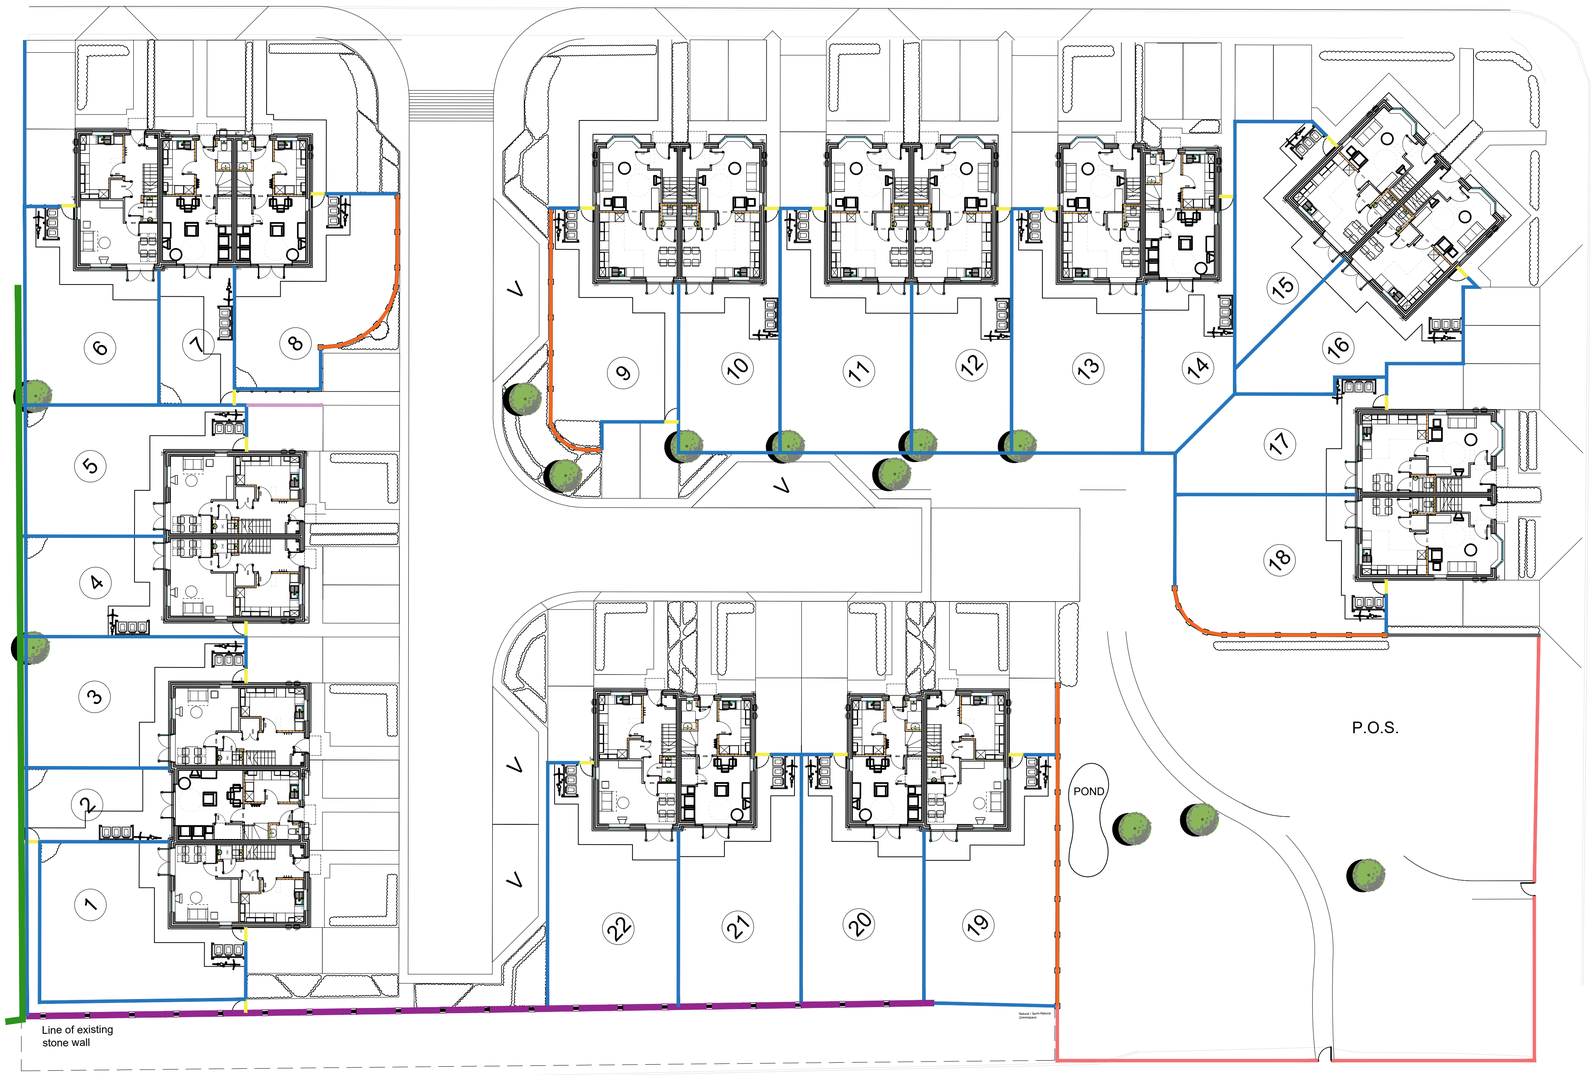

REV	COMMENT	DATE	DR	CH
E	POS Boundary changed back to metal fence to planning officers comments	07/03/223	SA	
D	POS Boundary changed to hedges	01/12/22	SA	
C	Site Layout Updated	16/03/22	AH	MH
B	Construction Drawing Issue. 1100 high stone wall confirmed	21/02/22	AH	MH
A	Drawing Issue	24/01/22	HM	

THIS DESIGN IS COPYRIGHT ©

BBA
BREWSTER BYE ARCHITECTS
5 NORTH HILL ROAD, LEEDS, HEADINGLEY, LS6 2EN
T: 0113 2754000
info@brewsterbye.co.uk www.brewsterbye.co.uk

CLIENT

urban

JOB TITLE

NEWSOME PONDS
NEWSOME ROAD

PROPOSED BONDARY TREATMENTS PLAN

Drawn: AH Scale: 1:200 @ A1
Date: APR 21 Checked: MH

DWG No: 571/07(09)004 REV: E