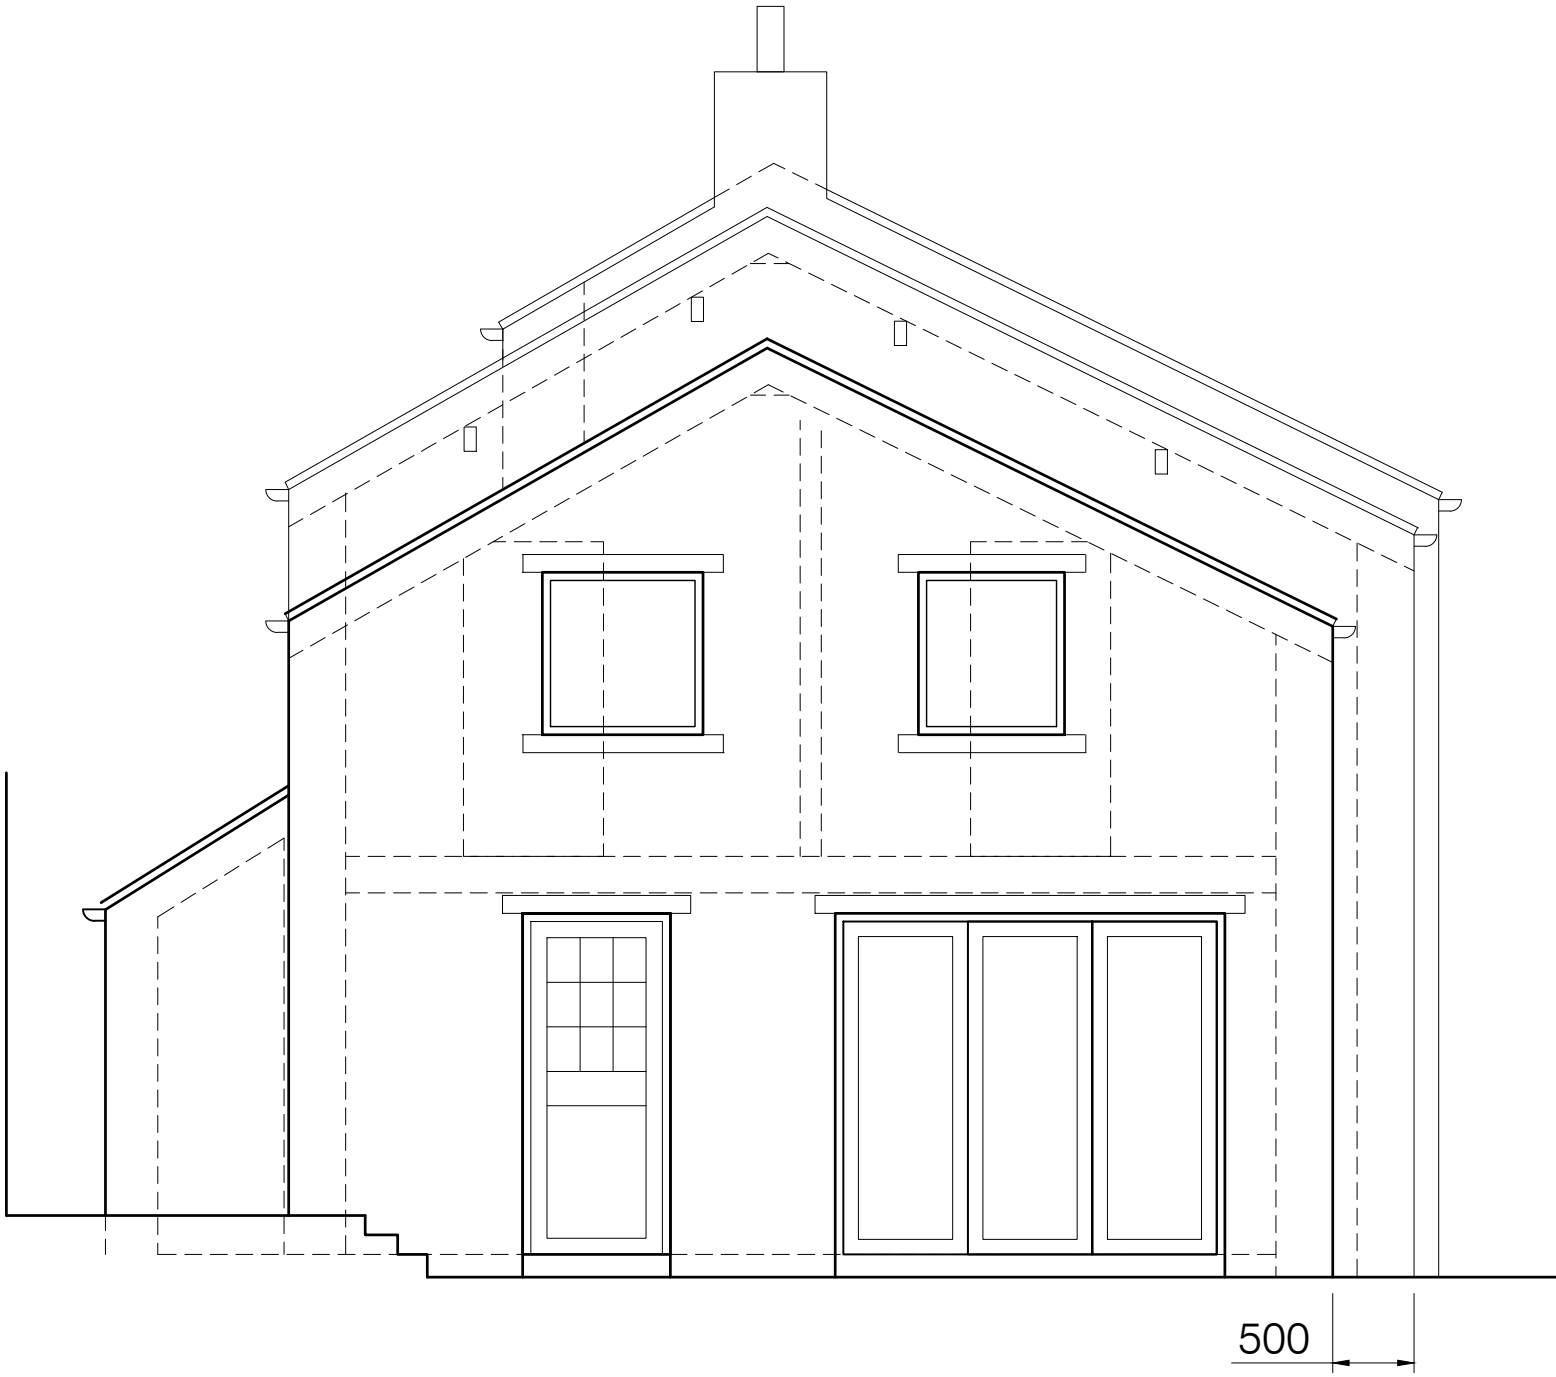

WEST ELEVATION AS PROPOSED ~ 1:100