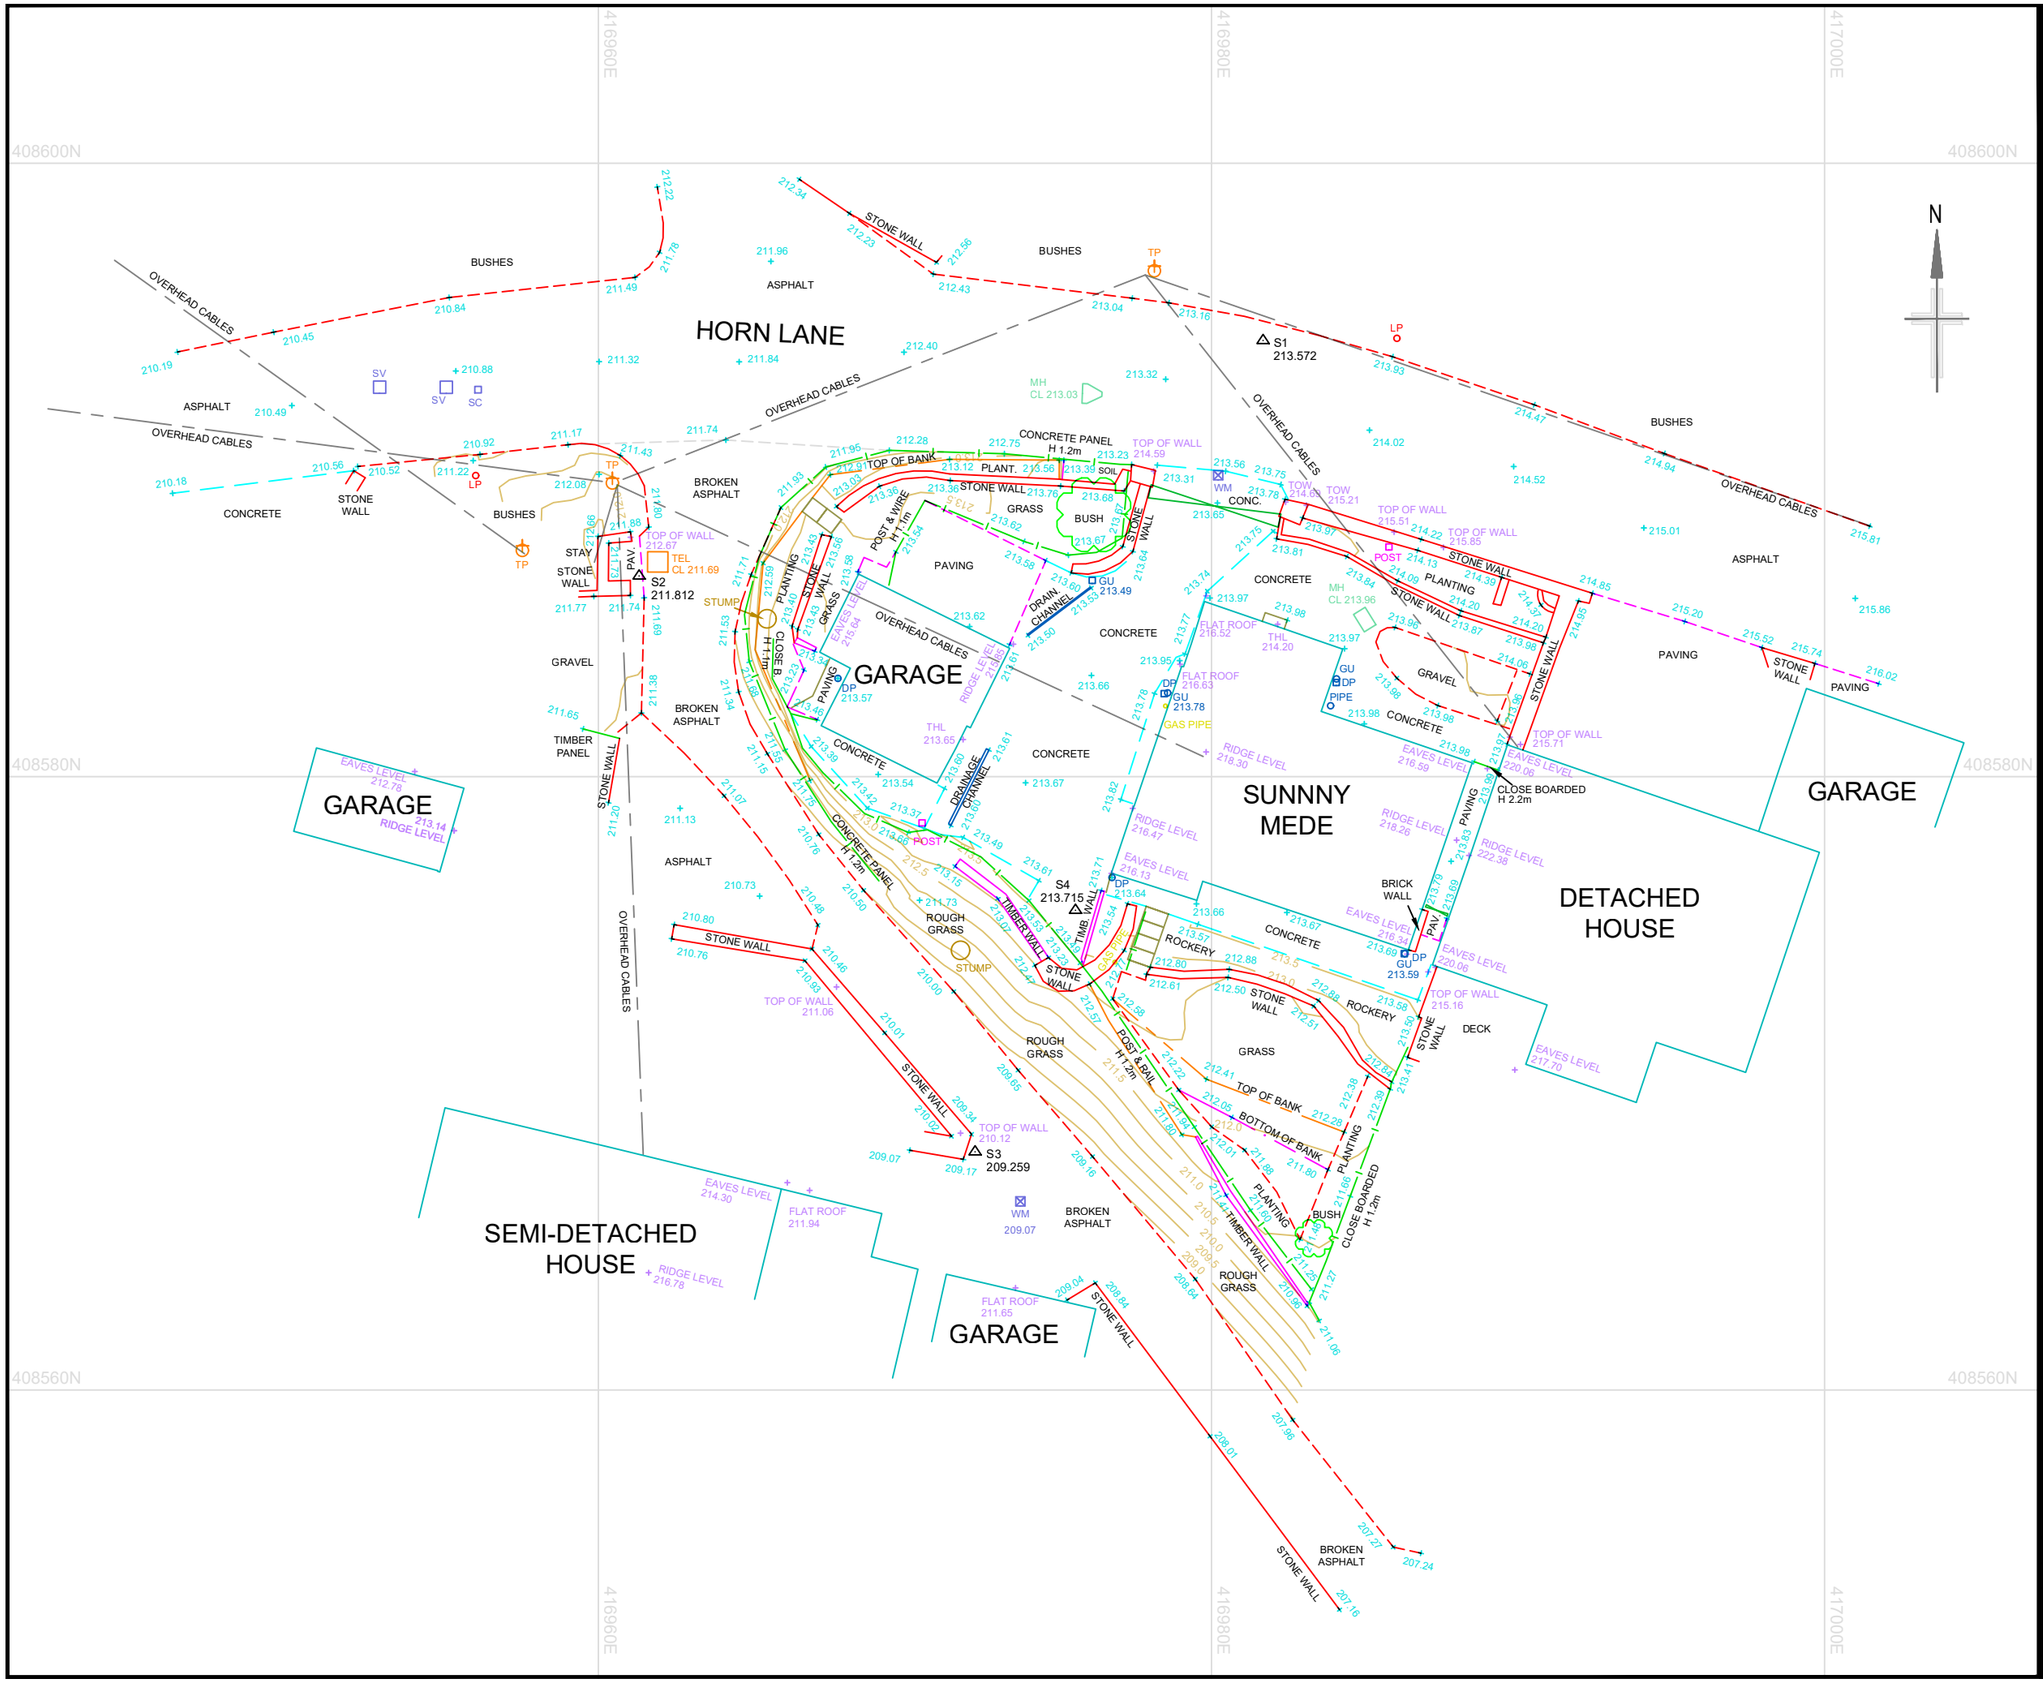

Notes

This drawing and the information contained therein is Issued in confidence and is the copyright of Met Geo Environmental Limited. Disclosure of this information to Third Parties and unauthorised copying or replication of this data without approval is forbidden.

Grid : OS National Grid.
Using the OS GPS Network and applying OSTN15 transformation and then removing the scale factor for true distances with a one-step transformation centred on S1

Datum : OS Level Datum.
Using the OS GPS Network and applying OSGM15 National Geoid Model to obtain local area corrections.

Station Listing

Station	Easting	Northing	Level
S1	416981.683	408594.221	213.572
S2	416961.330	408586.545	211.812
S3	416972.288	408567.767	209.259
S4	416975.563	408575.645	213.715

KEY

AIR VALVE	AV	KERB OUTLET	KO
BENCH MARK	BM	LAMP POST	LP
BIN	BIN	MANHOLE (CIRCULAR)	MH
BOLLARD	BOL	MANHOLE (RECTANGULAR)	MH
BORE HOLE	BH	MANHOLE (TRIANGULAR)	MH
BRITISH TELECOM COVER	BT	MARKER POST	MKR
BUS STOP	BUS	GULLY	GU
CABLE TV COVER	CATV	RODDING EYE	RE
CABLE TV SUPPLY	CS	SIGN POST	SIGN
COLUMN	COL	TELECOM COVER	TEL
DROPPED KERB	DK	TELEGRAPH POLE	TP
EARTHING POINT	ER	THRESHOLD LEVEL	THL
ELECTRICITY COVER	ELEC	TRAFFIC LIGHT	TL
ELECTRICITY POLE	EP	TRIAL PIT	PIT
FIRE HYDRANT	FH	WASH OUT	WO
GAS VALVE	GAS	WATER METER	WM
GATE		WATER STOP COCK	SC
INSPECTION COVER (CIRCULAR)	IC	WATER STOP VALVE	SV
INSPECTION COVER (RECTANGULAR)	IC		
COVER LEVEL	CL	CHAMBER BASE LEVEL	Ch.L
INVERT LEVEL	IL	WATER SURFACE LEVEL	WL
UNABLE TO RAISE	UTR	UNABLE TO MEASURE	UTM
GIRTH OF TREE TRUNK	G	DIAMETER OF TREE TRUNK	D
HEIGHT TO TOP OF TREE CANOPY	H	MULTI BOLE TREE	MB

Rev	Date	Drawn	Description	Check
-	--/--/----	--	--	--

Met® GEO ENVIRONMENTAL
Southgate House
Pontefract Road
Stourton
Leeds
West Yorkshire
LS10 1SW
T: +44 [0] 1132 008 900
F: +44 [0] 1132 008 901
E: admin@metgeoenvironmental.com
W: www.metgeoenvironmental.com

Client
ACUMEN DESIGNERS & ARCHITECTS

Site
SUNNY MEDE, HORN LANE
HUDDERSFIELD, HD9 7HG

Title
TOPOGRAPHICAL SURVEY

Surveyed	SA	Drawn	SA
Check	DA	Date	10/11/2021

Scale	Job No	Sheet Size	Rev
1:200	P21-01340	A3	01

DWG Ref

Project Number	Origin	Zone	Level	Desc	Type	Role	Sheet
P21-01340	MET	EXT	XX	TOP	M2	G	001