©KKA This design and drawing is the copyright of KKA and may not be reproduced in any form whatsoever without prior written consent. Issue of the drawing does not impart any real or implied copyright license. This drawing must be read in conjunction with all architects, consultants, subcontractors and specialists drawings.
Do not scale from this drawing.


Revision Number	Revision Date	Revision Description	Issued by
P1	02.03.22	Planning Pre-Application	GC
P2	19.12.22	Planning Pre-Application	GC
P3	14.02.23	Cladding in distance added	GC

Note colour swatch for reference only to distinguish between greys. KKA cannot verify that these are the colours as installed, this swatch is based on design information received via Client.

- "Hamlet" RAL 9002
- "Oyster" RAL 7035
- "Slate Grey" RAL 7012
- Anthracite RAL 7016
- Aluminium Rainscreen Cladding Flame Red RAL 3000
- Marshalls Stancliffe Stone SandStone_Stanton Moor Buff
- proposed rendered blockwork
- proposed painted blockwork




BLOCK A Elevation (Canal Side) Scale 1:100

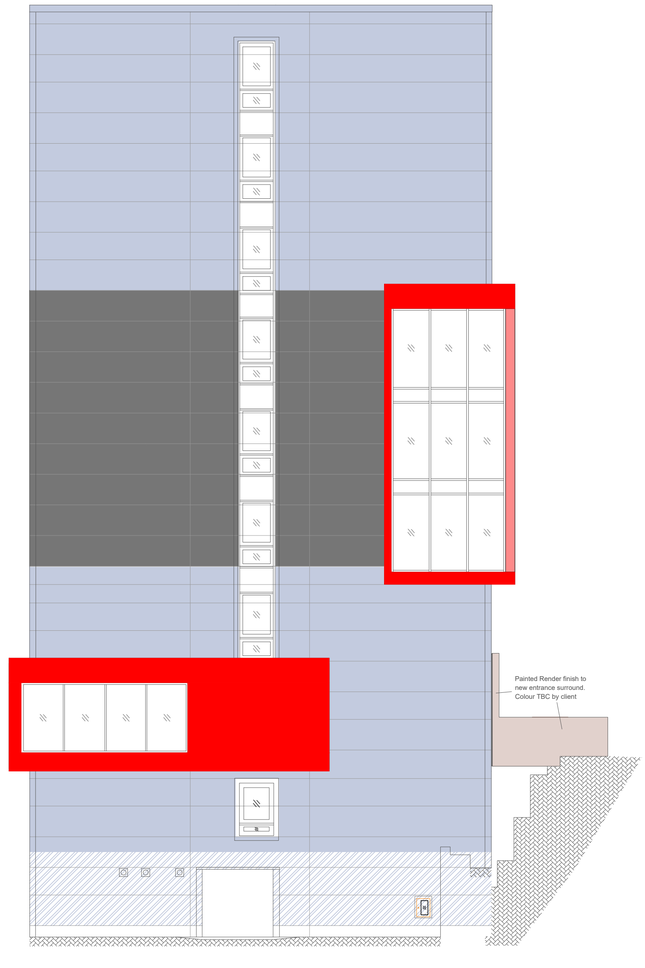

BLOCK A Elevation (East Gable) Scale 1:100

Key Plan

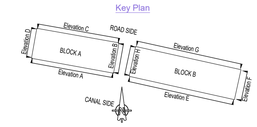

P1 Planning Issue

contract
Student Accommodation
Manchester Rd, Huddersfield

drawing
Block A Elevations
East and South
Proposed Elevations Update

Highpoint,
34 Highfield Street
Liverpool L3 6AA
T 0151 236 3186
W kka.studio

drawn	GC	checked	DC	approved	JV
scale	as indicated @ A1			job no.	4664

HUD-KKA-BA-ZZ-DR-A-04-031 **P3**