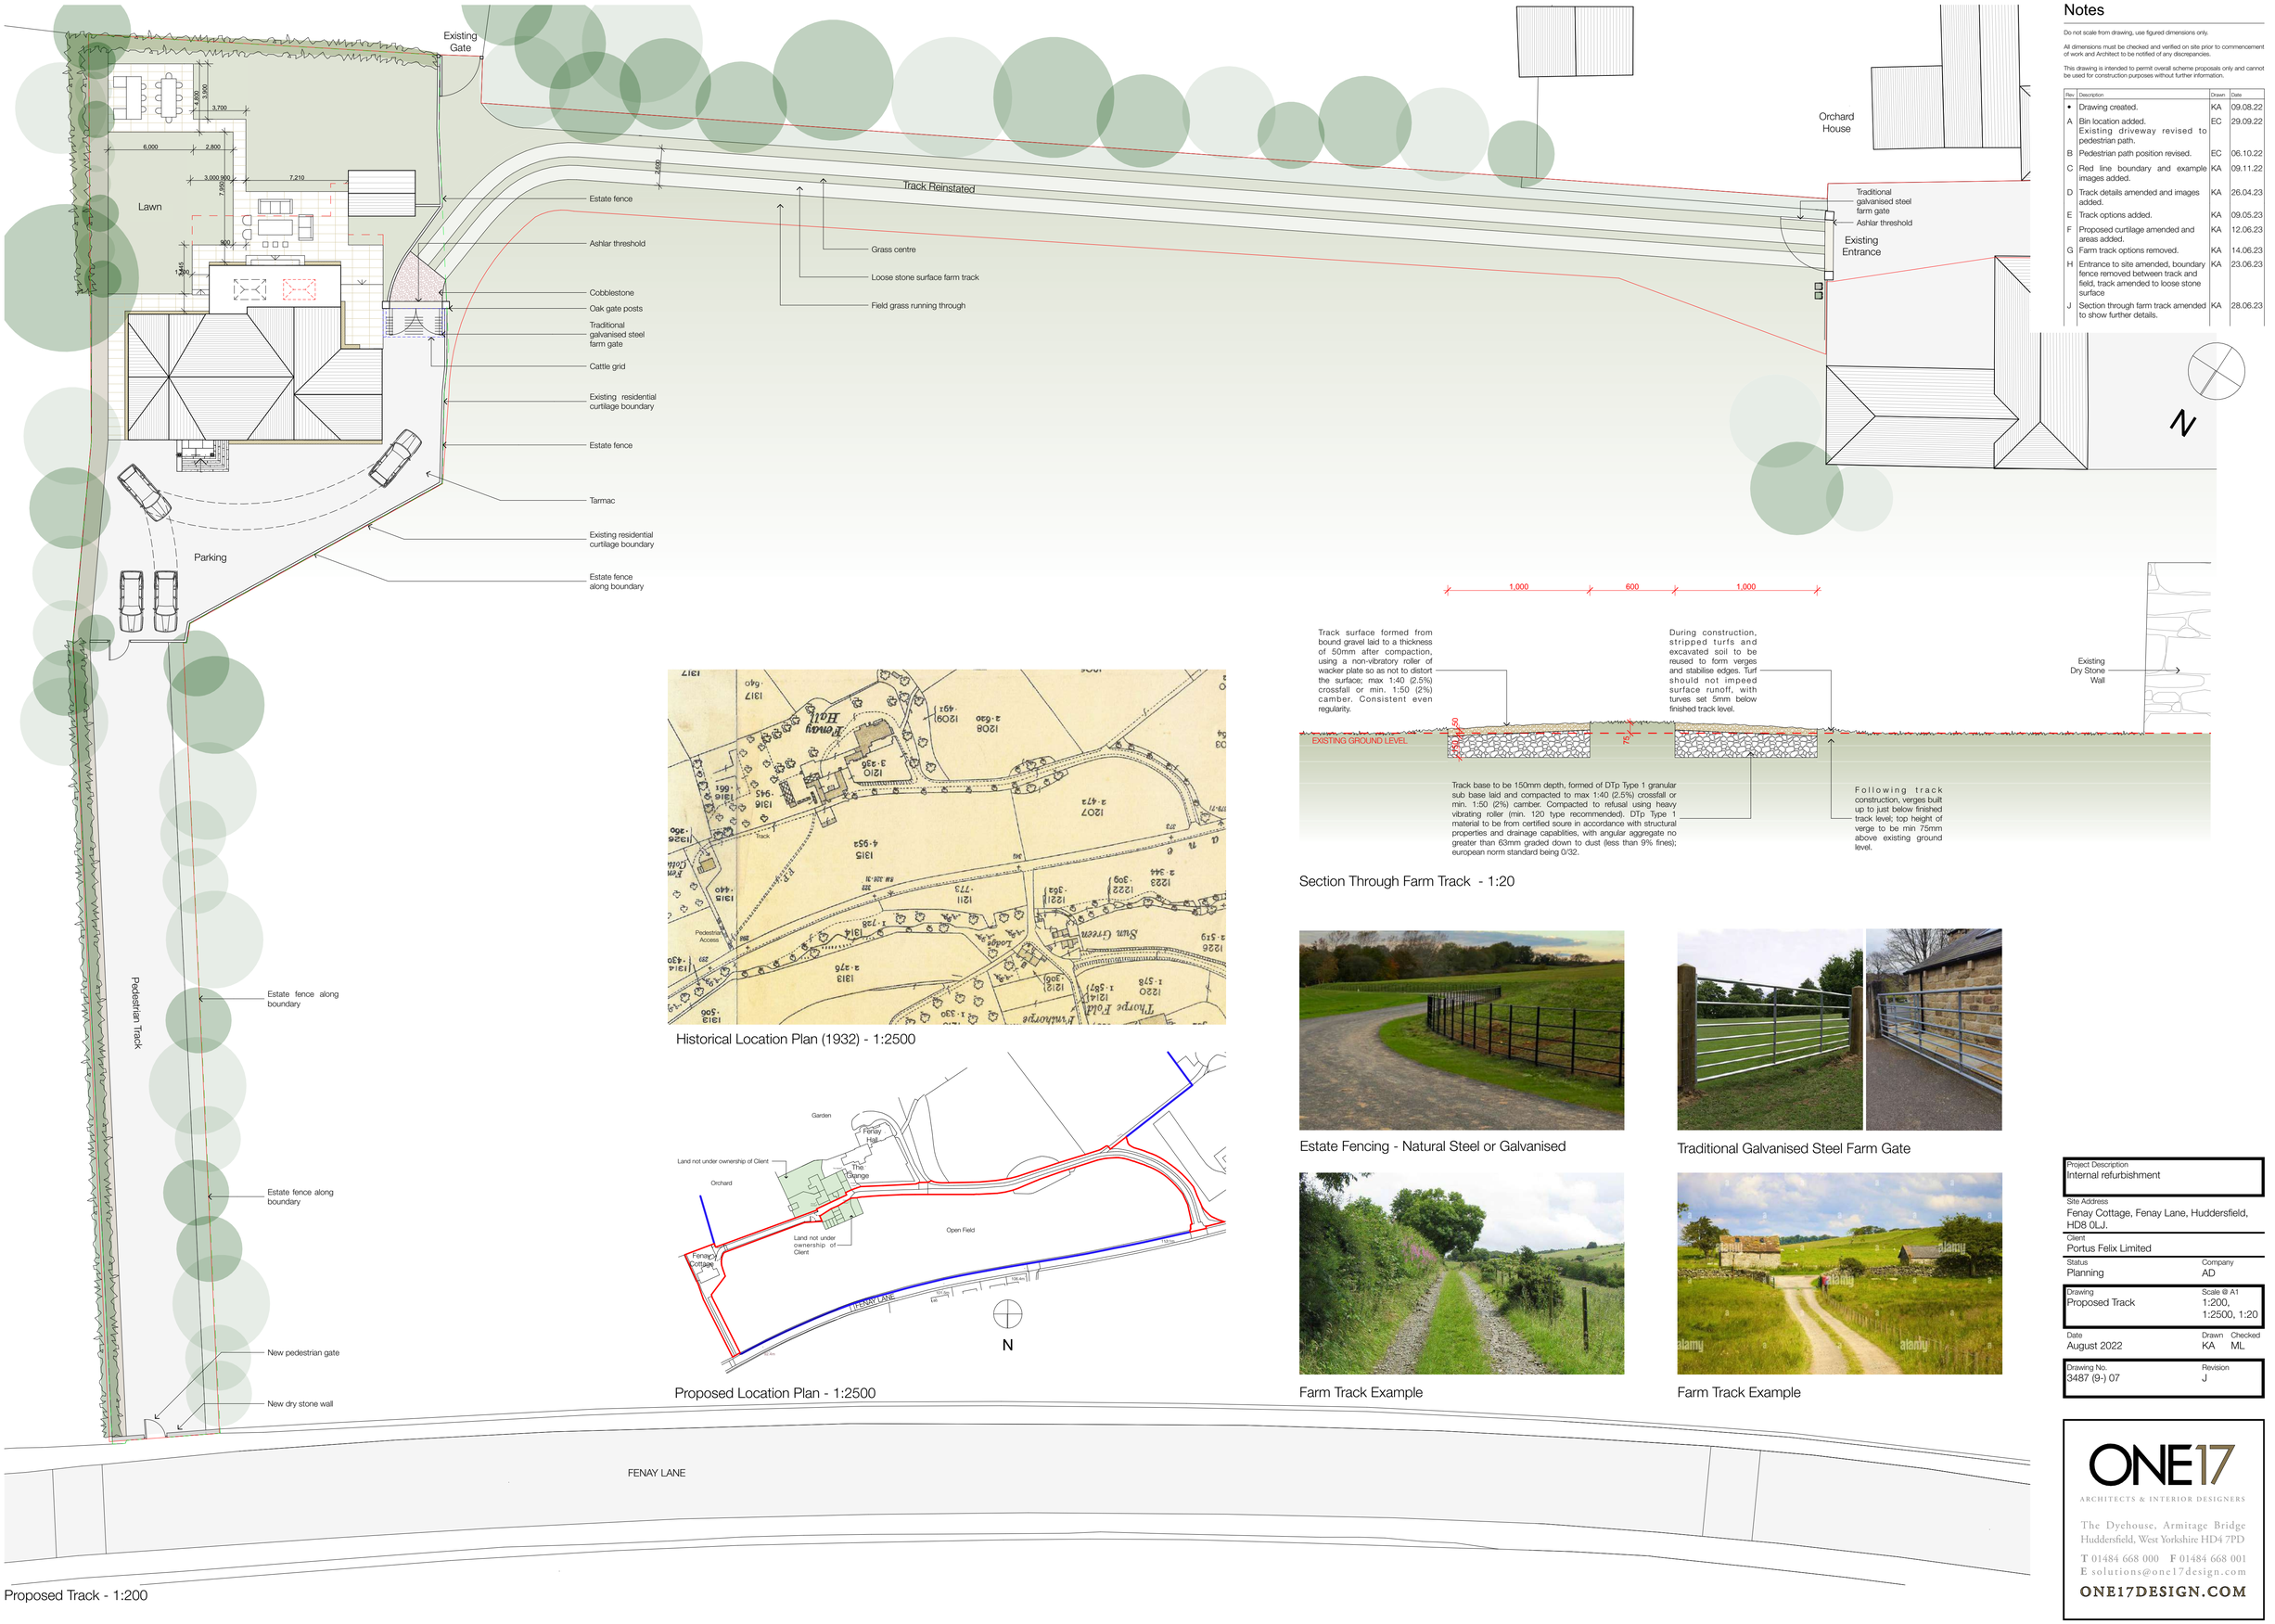


Proposed Track - 1:200

Historical Location Plan (1932) - 1:2500

Proposed Location Plan - 1:2500

Section Through Farm Track - 1:20

Estate Fencing - Natural Steel or Galvanised

Traditional Galvanised Steel Farm Gate

Farm Track Example

Farm Track Example

Notes

Do not scale from drawing, use figured dimensions only.

All dimensions must be checked and verified on site prior to commencement of work and Architect to be notified of any discrepancies.

This drawing is intended to permit overall scheme proposals only and cannot be used for construction purposes without further information.

Rev	Description	Drawn	Date
•	Drawing created.	KA	09.08.22
A	Bin location added. Existing driveway revised to pedestrian path.	EC	29.09.22
B	Pedestrian path position revised.	EC	06.10.22
C	Red line boundary and example images added.	KA	09.11.22
D	Track details amended and images added.	KA	26.04.23
E	Track options added.	KA	09.05.23
F	Proposed curtilage amended and areas added.	KA	12.06.23
G	Farm track options removed.	KA	14.06.23
H	Entrance to site amended, boundary fence removed between track and field, track amended to loose stone surface	KA	23.06.23
J	Section through farm track amended to show further details.	KA	28.06.23

Project Description
Internal refurbishment

Site Address
Fenay Cottage, Fenay Lane, Huddersfield, HD8 0LJ.

Client
Portus Felix Limited

Status: Planning
Company: AD

Drawing: Proposed Track
Scale @ A1: 1:200, 1:2500, 1:20

Date: August 2022
Drawn: KA
Checked: ML

Drawing No.: 3487 (9-) 07
Revision: J

ONE17
ARCHITECTS & INTERIOR DESIGNERS
The Dyehouse, Armitage Bridge
Huddersfield, West Yorkshire HD4 7PD
T 01484 668 000 F 01484 668 001
E solutions@one17design.com
ONE17DESIGN.COM