





South

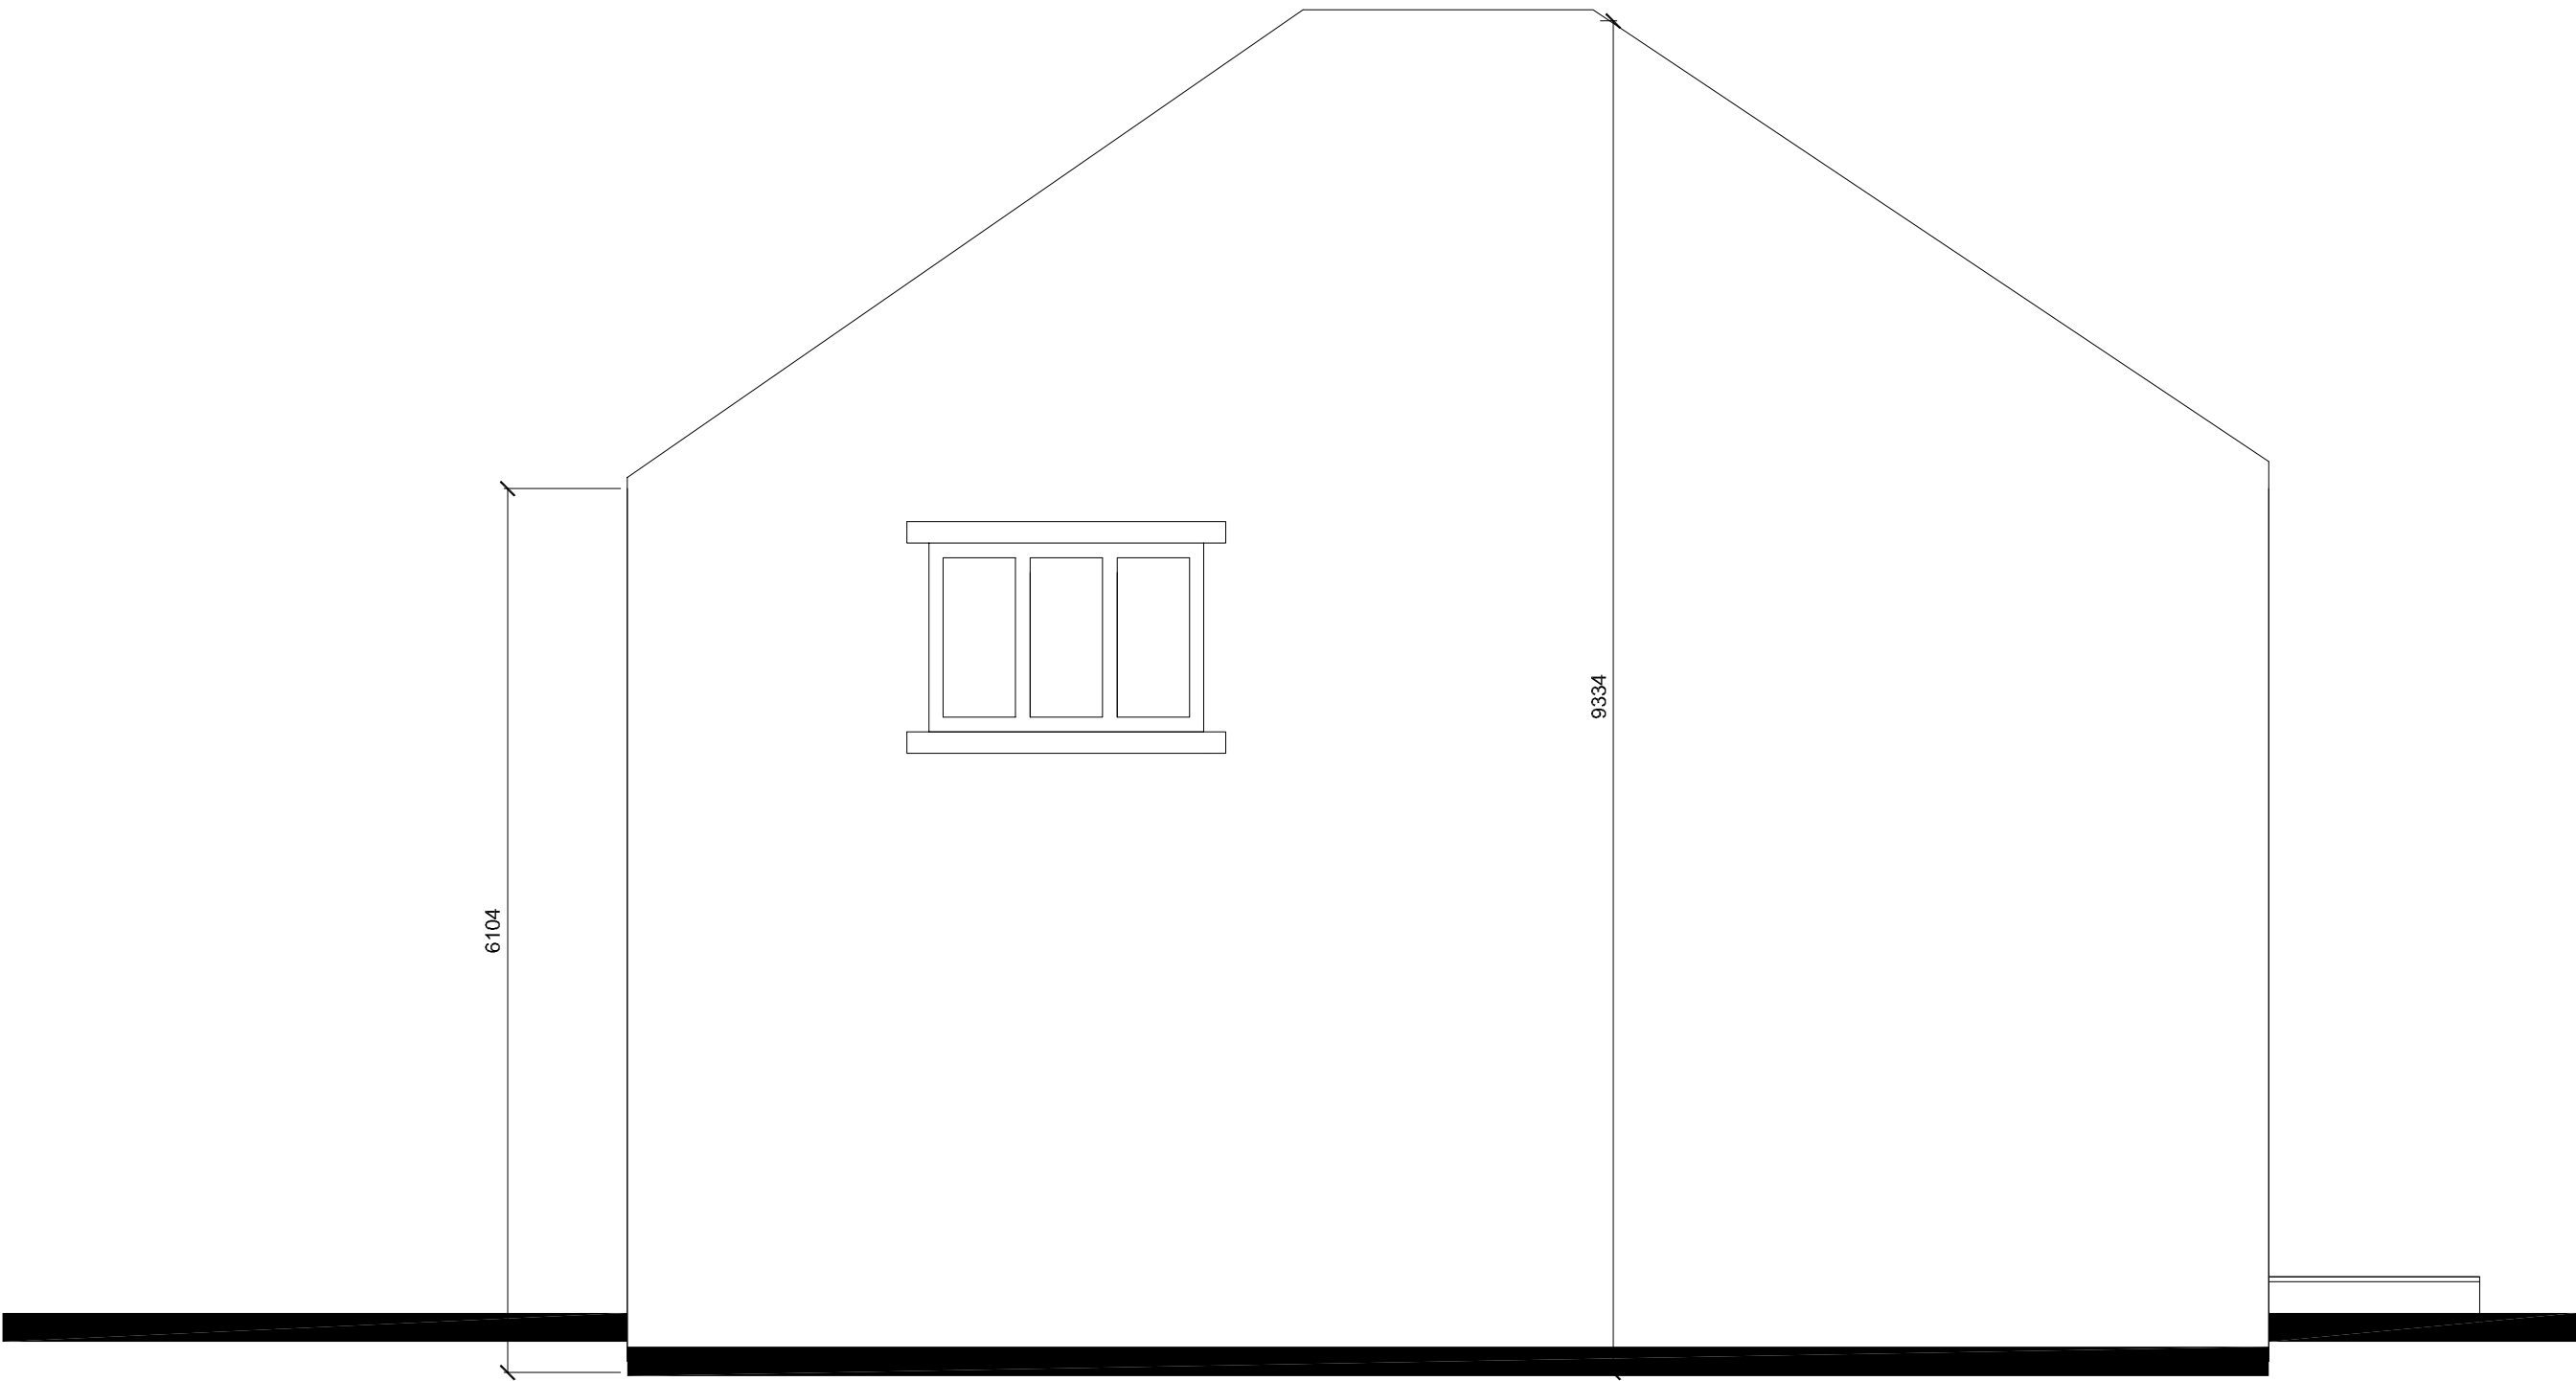

West

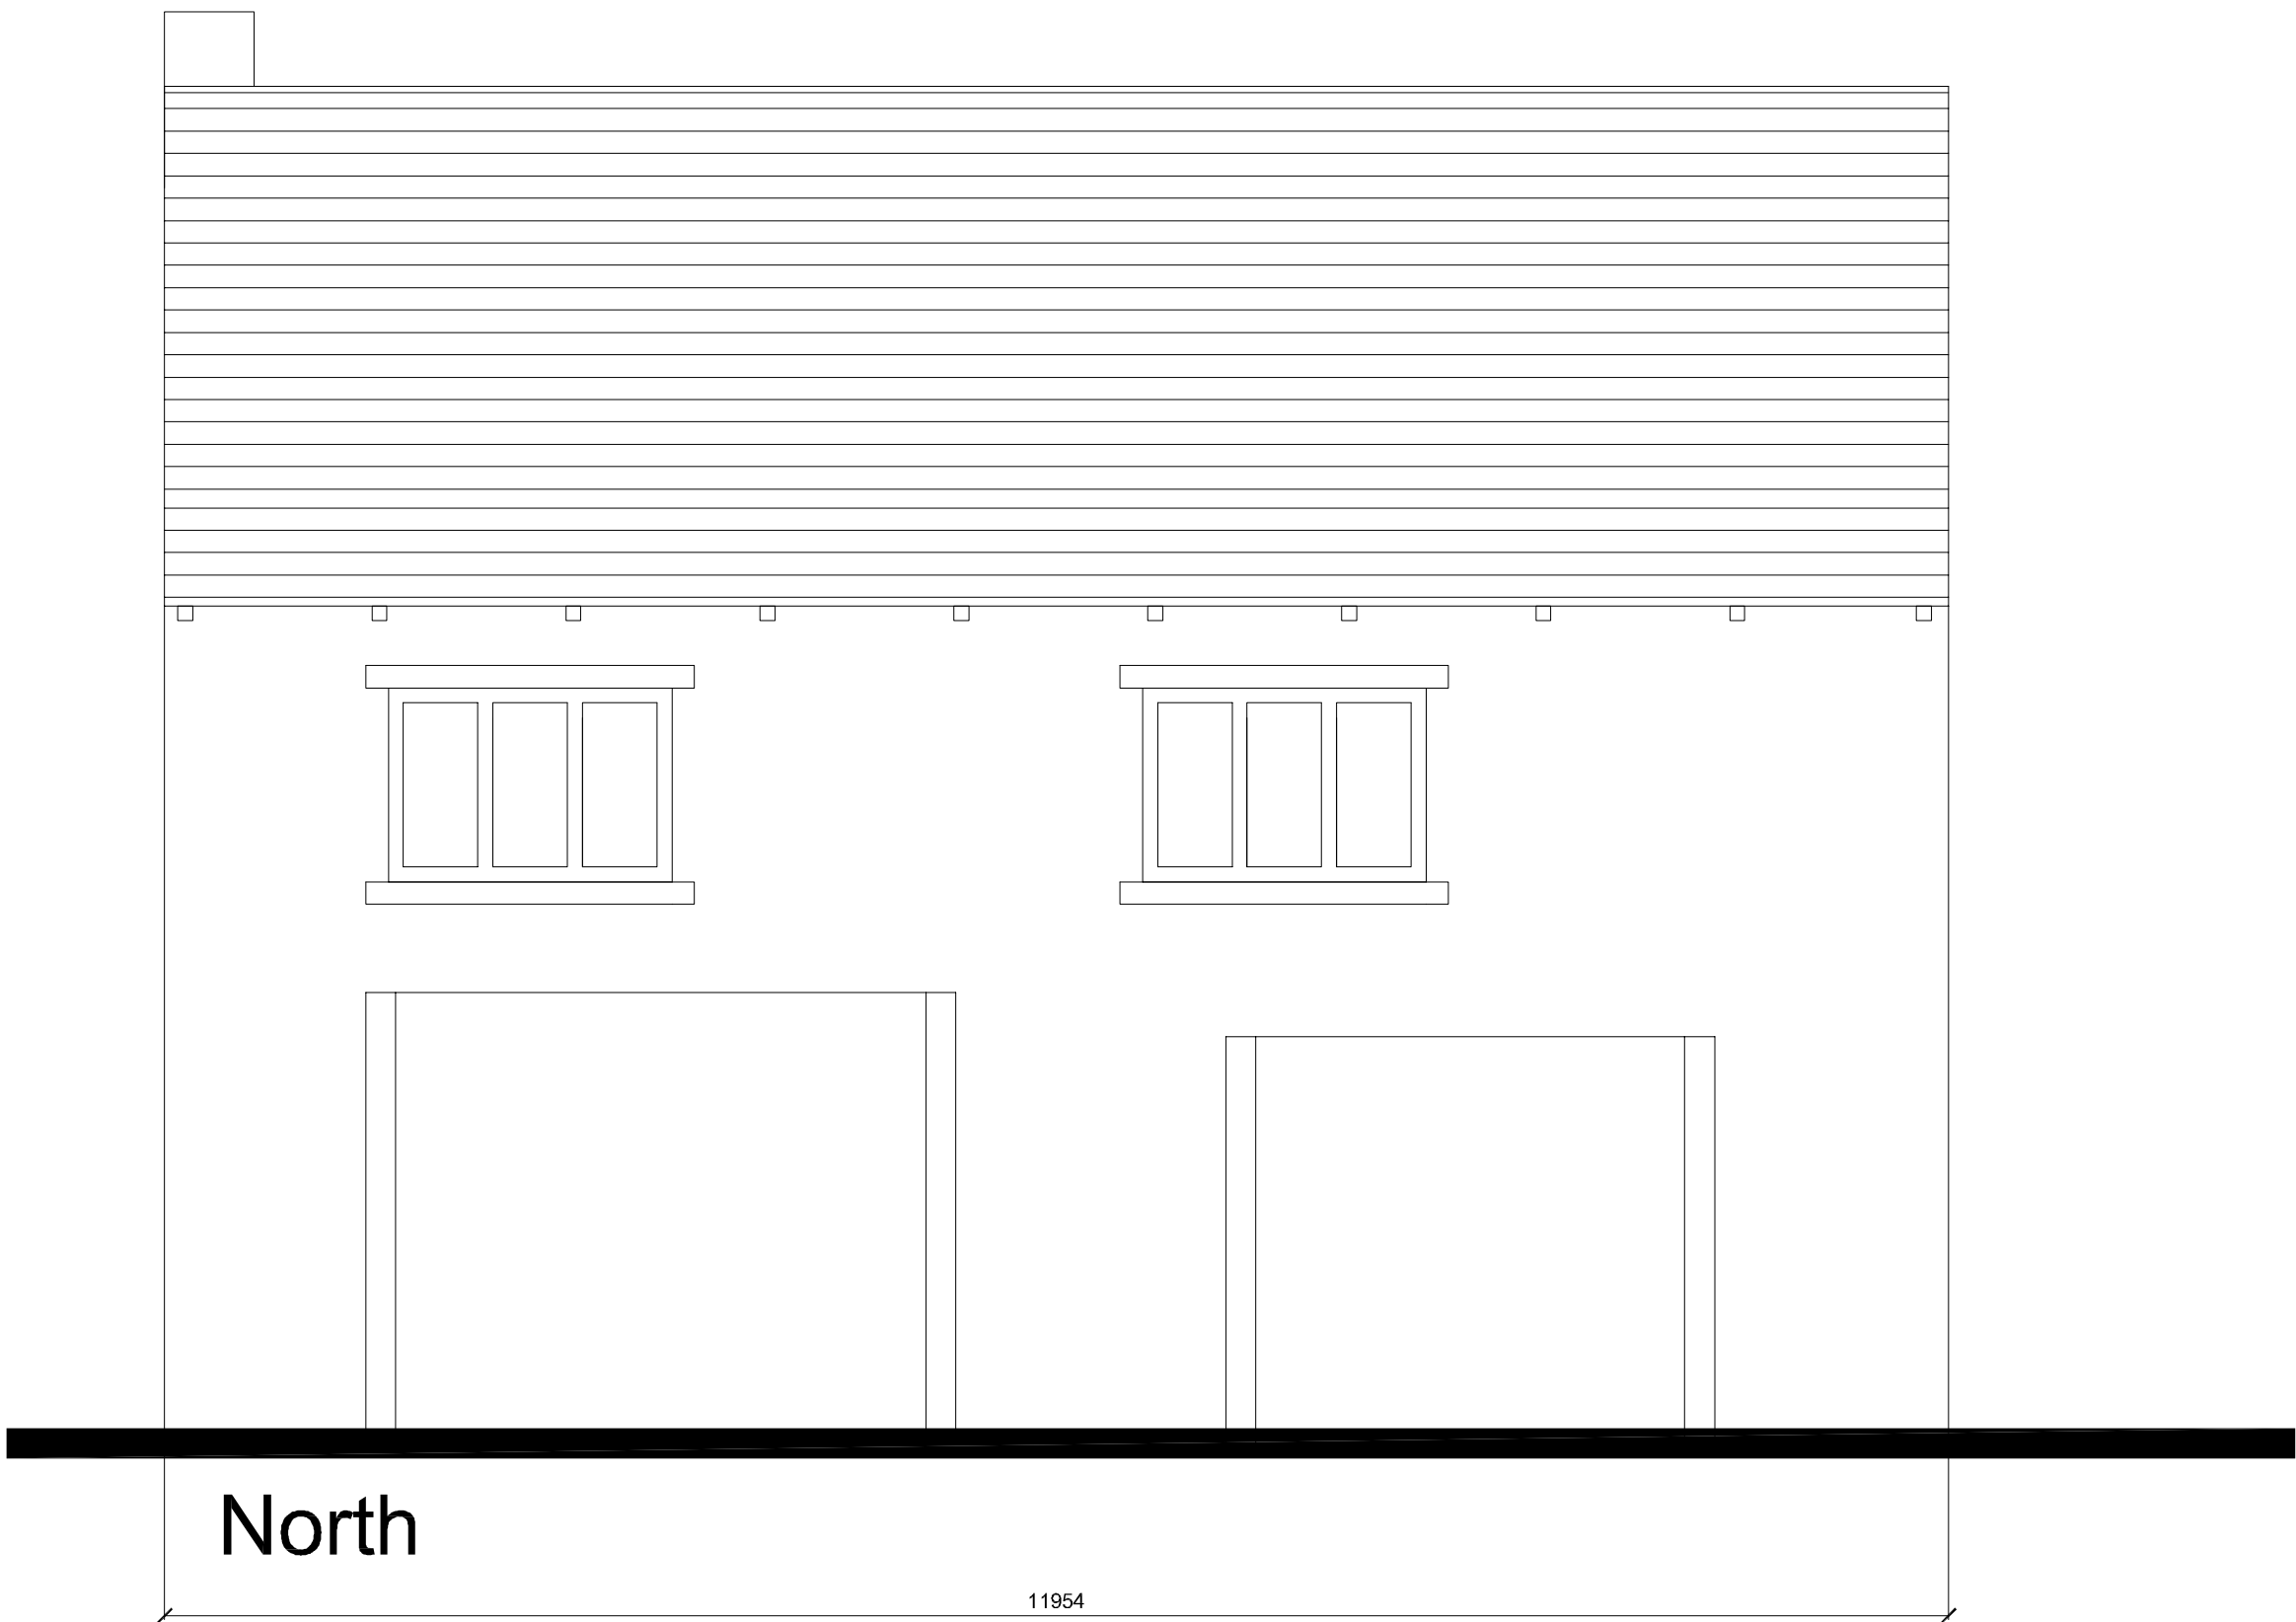

North



East

Wall - Natural Coarse Stone
Roof - Concrete Tiles

P1	First Issue	IM	JW	20.12.22
Rev	Description	Drawn	Checked	Date

Document Status : **S2** Purpose of Issue: **FOR PLANNING**

MWA

MARTIN WALSH
ARCHITECTURAL

Firth Buildings, 99 - 103 Leeds Rd, Dewsbury, WF12 7BU t: 01924 464342
e: info@martinwalsh.co.uk w: www.martinwalsh.co.uk

Project
Proposed conversion of existing building to garage MOT testing station
Crossfield Farm, Heckmondwike Road
Dewsbury Moor, WF13 3PE

Title
Survey Existing Elevations

Client
Mr Ayub

MWA Project Ref	Scale	Original Paper Size	Paper Orientation	Drawn
6521	1:50	@A1	Landscape	IM

File Identifier	Originator	Volume	Level	Type	Role	Number	Revision
IACF	- MWA -	XX -	XX -	DR -	A -	0008	P1

Copyright © 2022 Martin Walsh Architectural. All Rights Reserved.
Martin Walsh Architectural is the trading name of Martin Walsh Architectural Limited, Registered in England Number 449049