
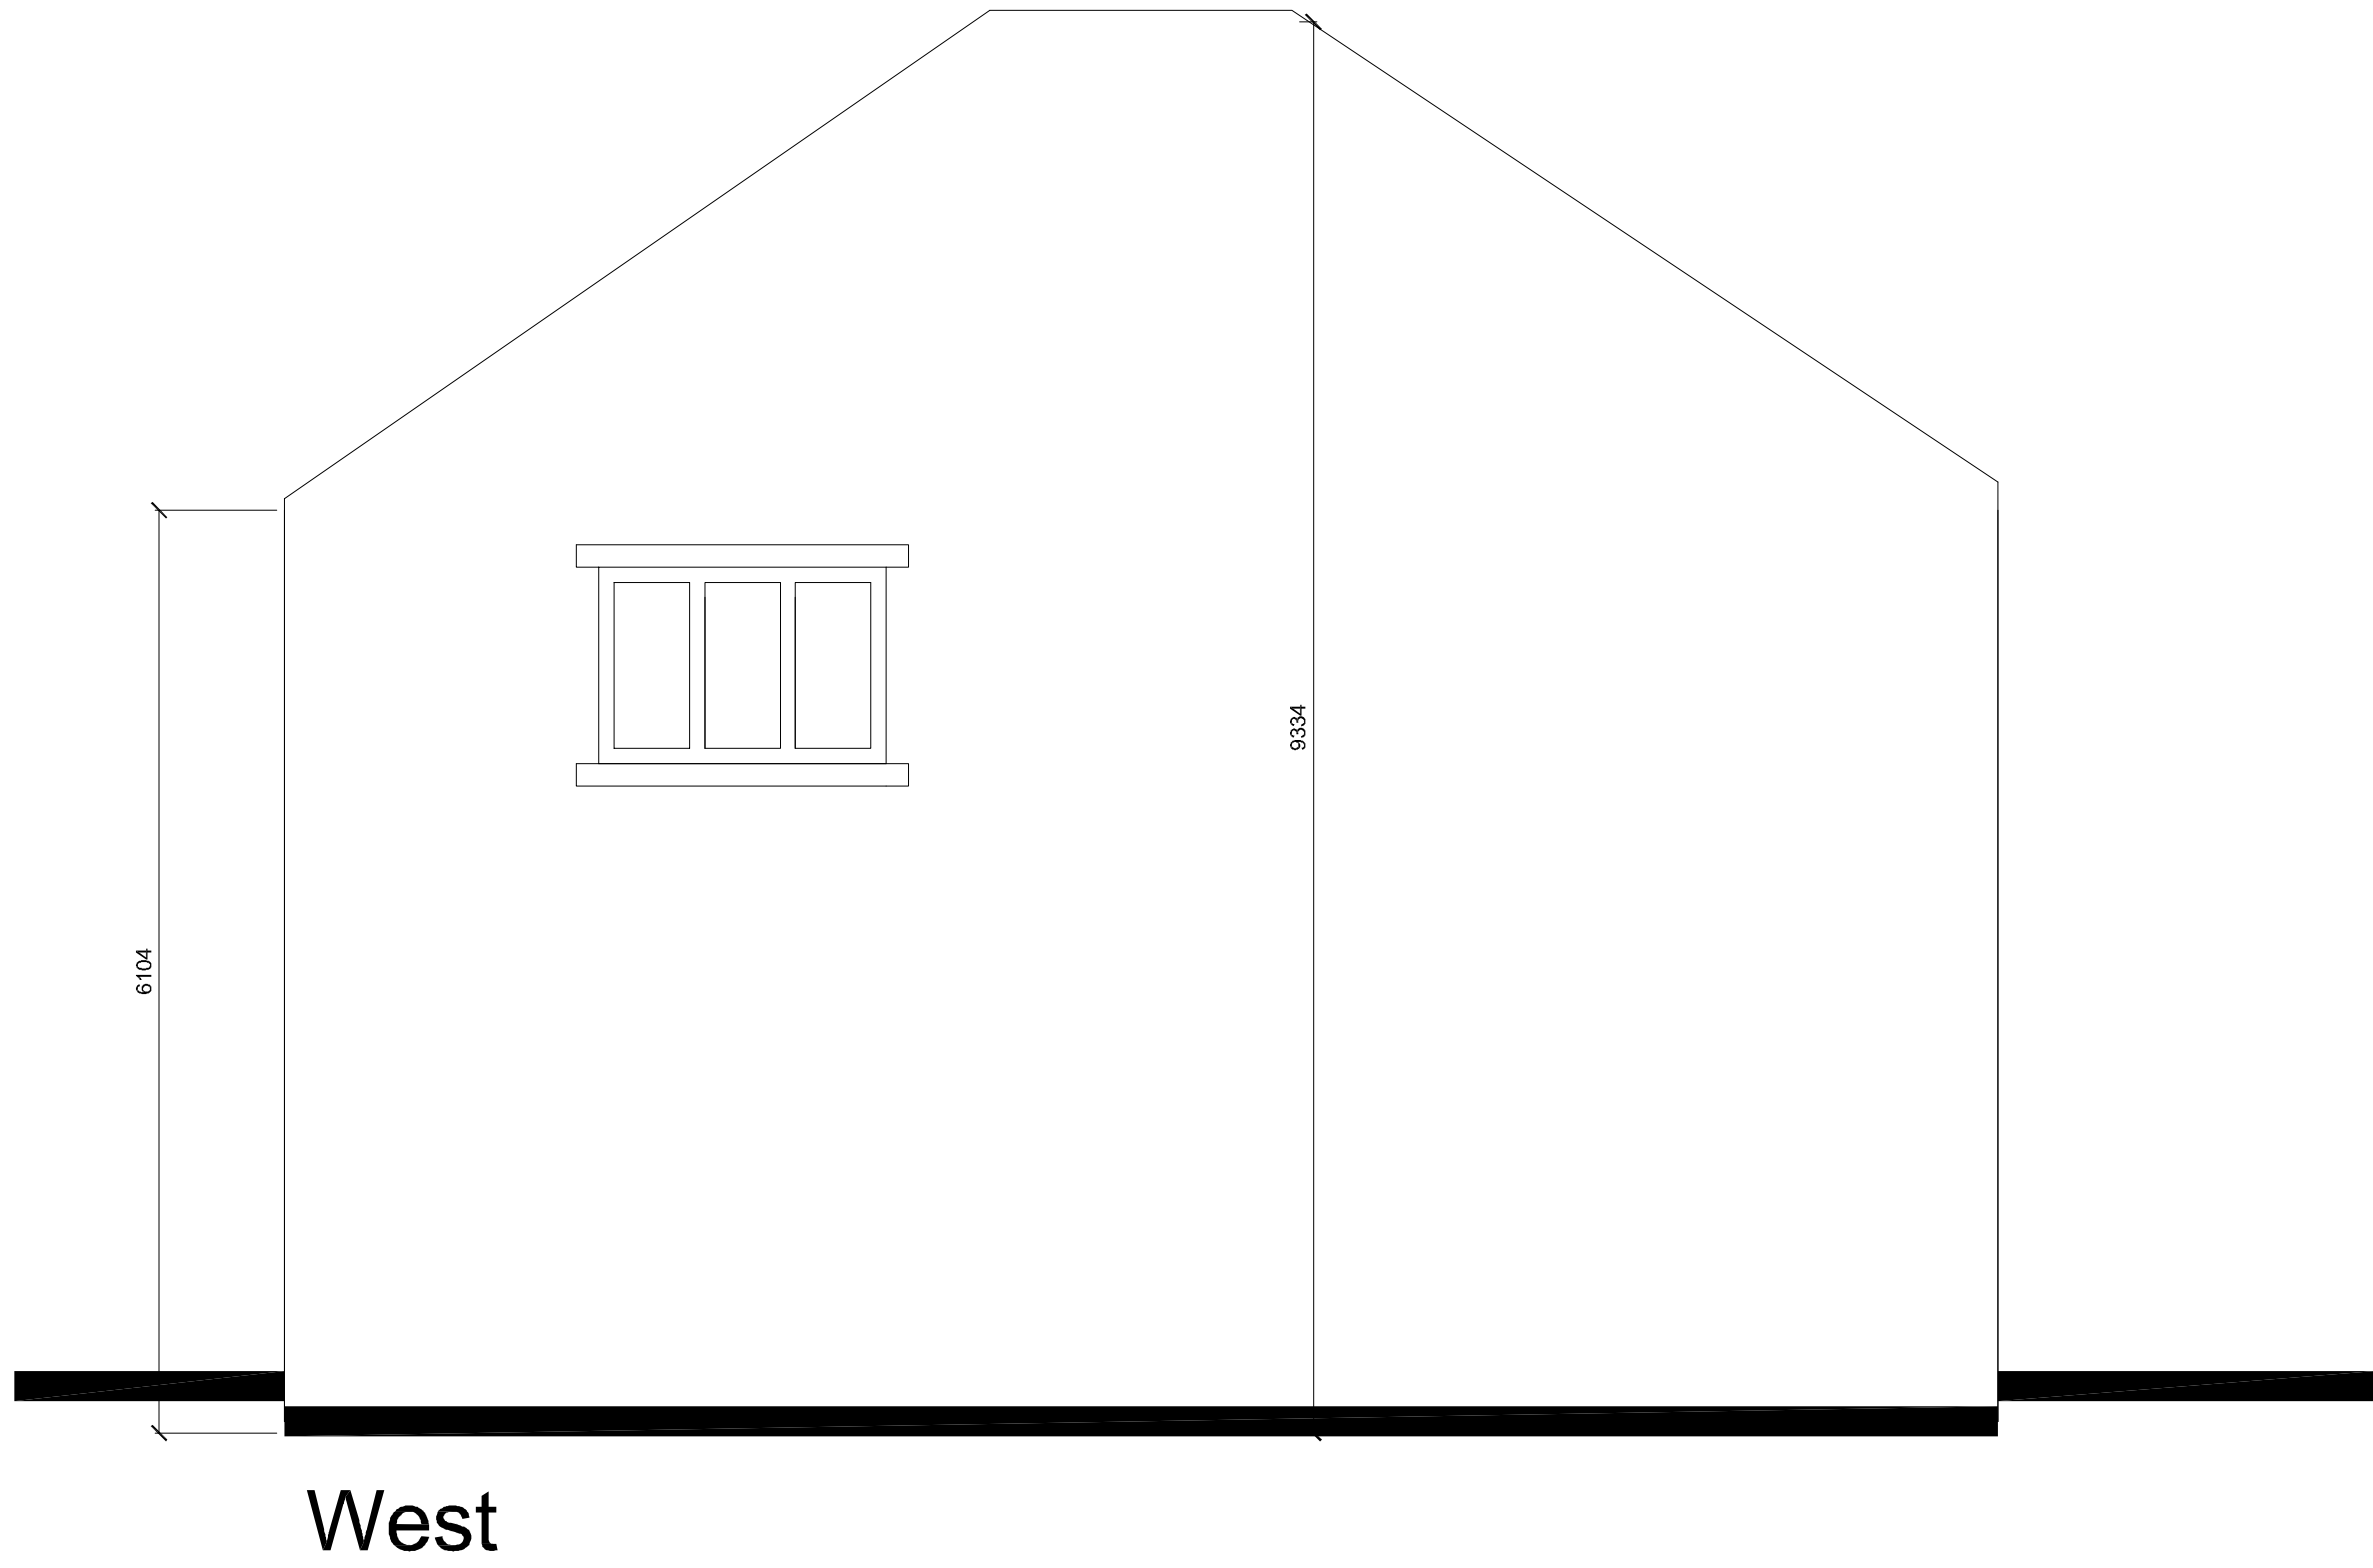


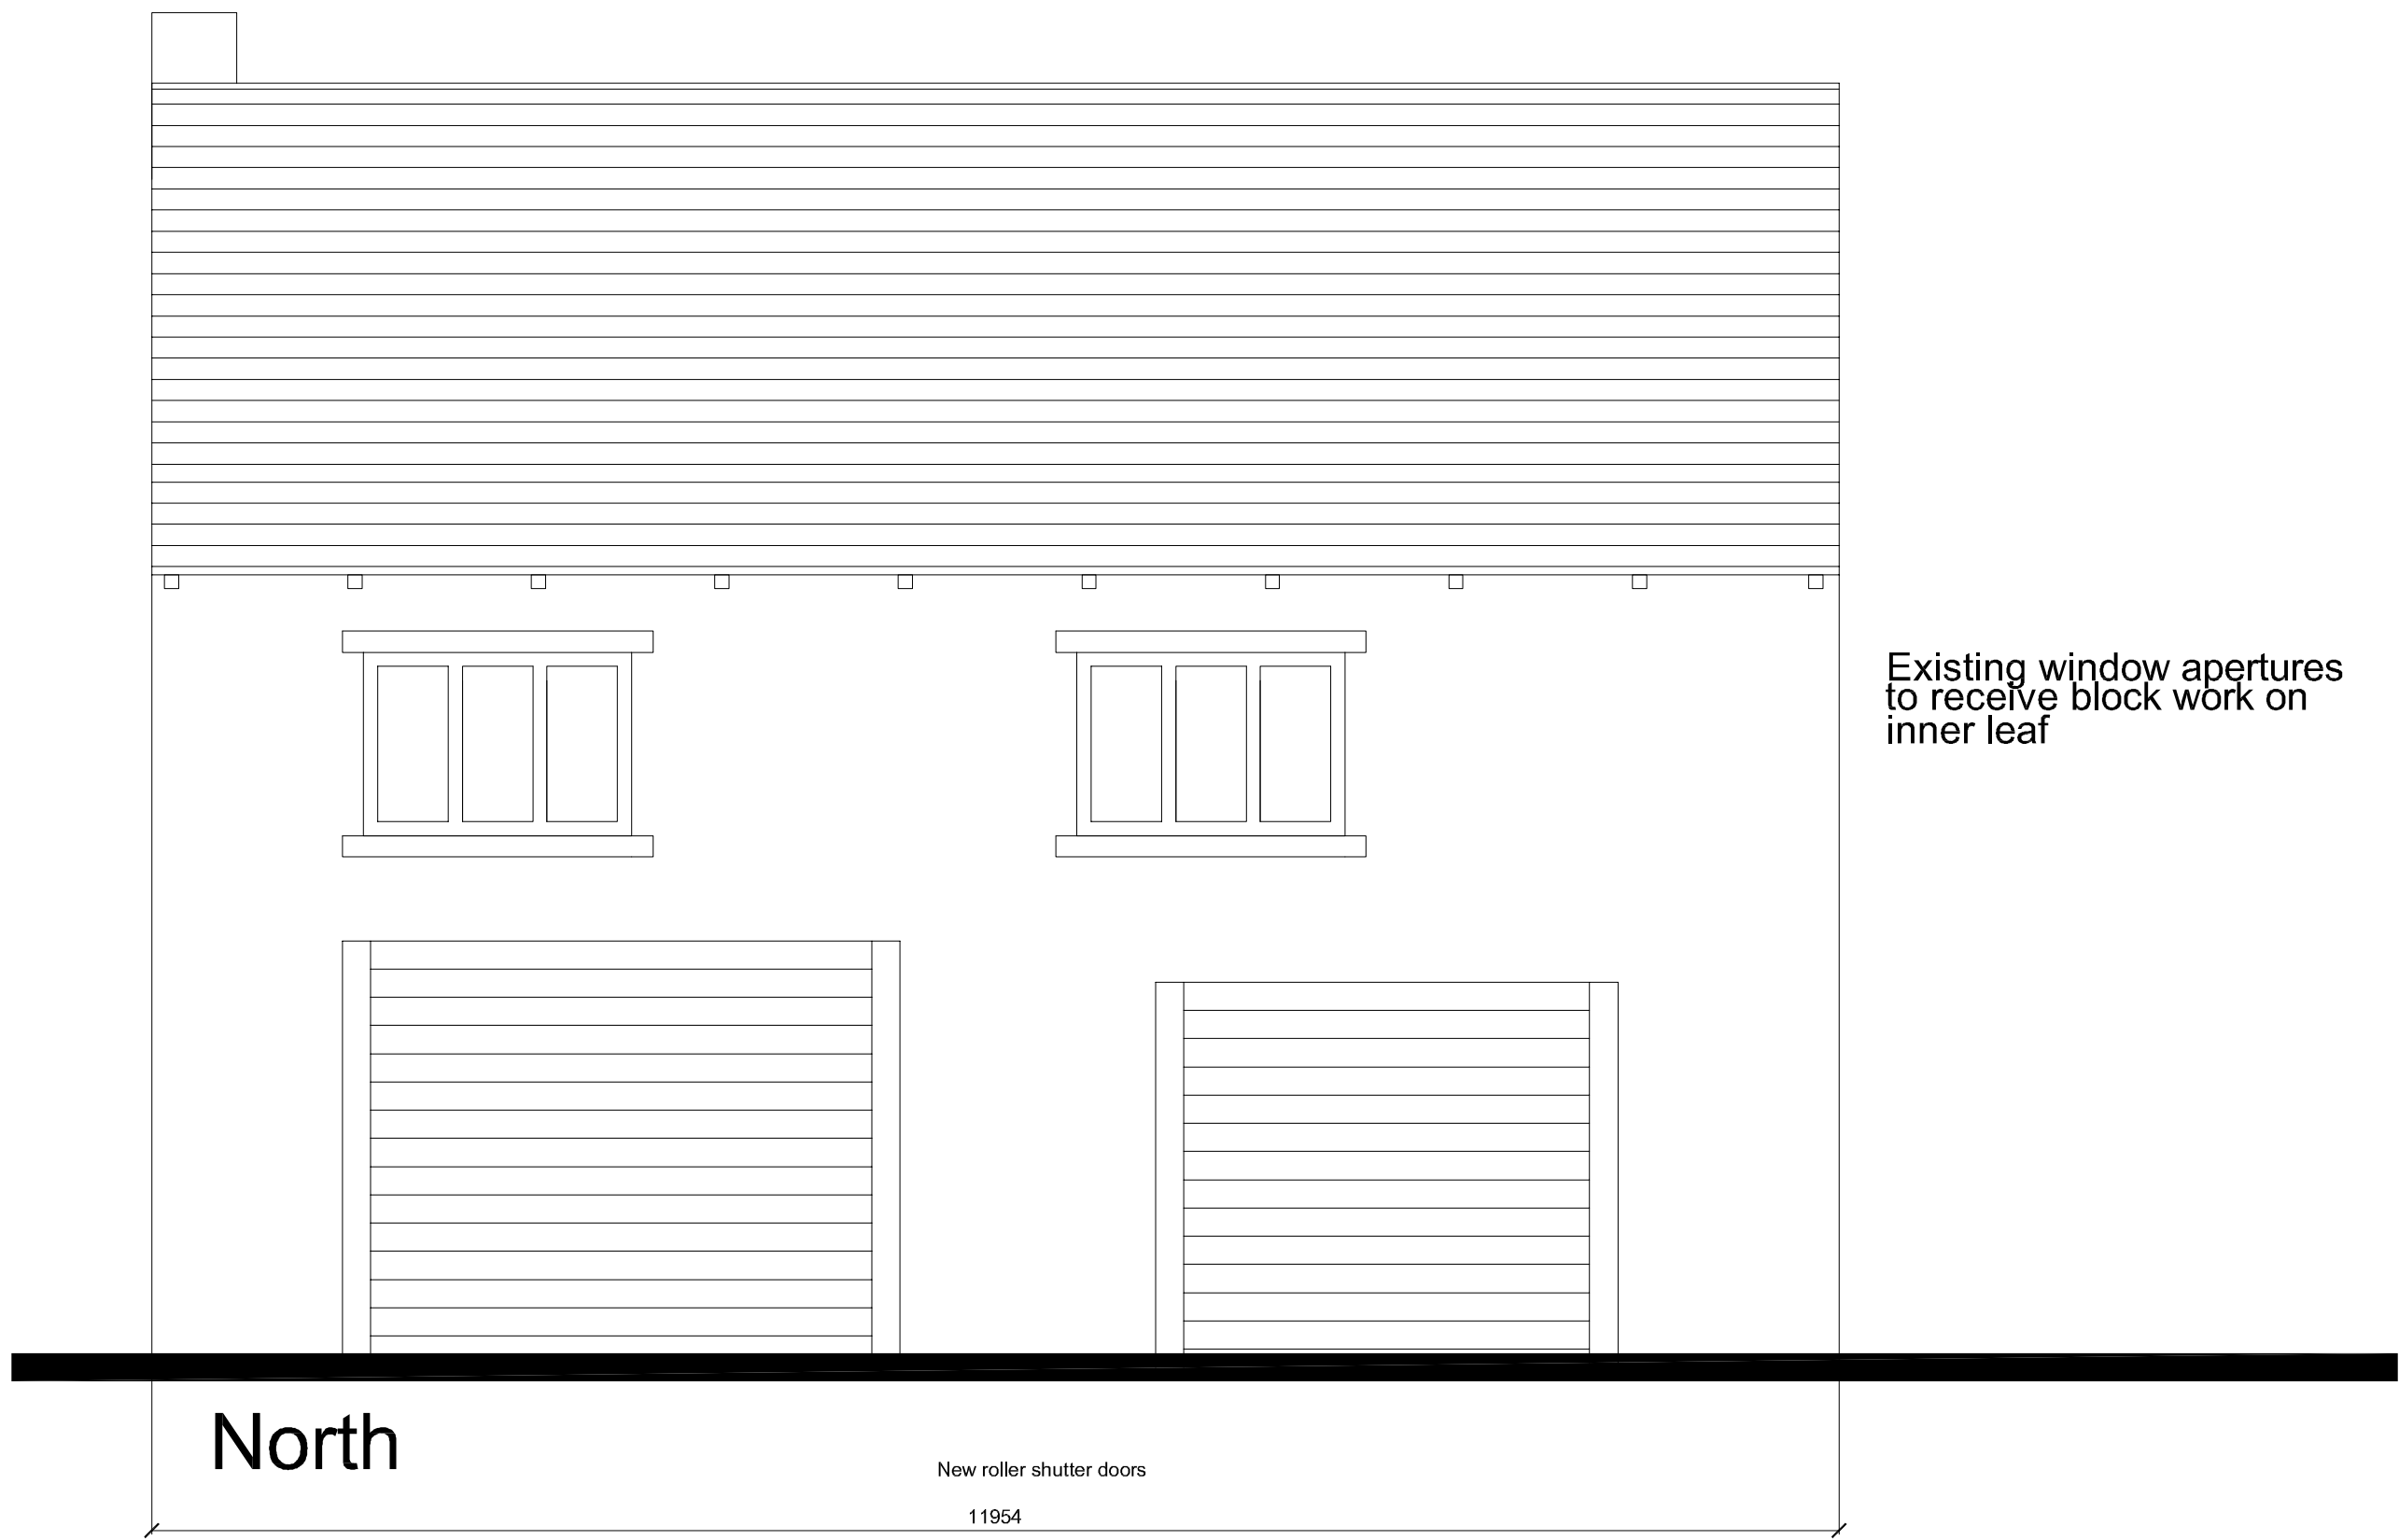

Wall - Natural Coarse Stone
Roof - Concrete Tiles

P1	First Issue	IM	MW	20.12.22
Rev	Description	Drawn	Checked	Date
Document Status :		Purpose of Issue:		
S2		FOR PLANNING		
		MARTIN WALSH		
ARCHITECTURAL				
Firth Buildings, 99 - 103 Leeds Rd, Dewsbury, WF12 7BU		t: 01924 464342		
e: info@martinwalsh.co.uk		w: www.martinwalsh.co.uk		
Project				
Proposed conversion of existing building to garage MOT testing station				
Crossfield Farm, Heckmondwike Road, Dewsbury Moor,				
WF13 3PE				
Title				
Proposed elevations				
Client				
Mr Ayub				
MWA Project Ref	Scale	Original Paper Size	Paper Orientation	Drawn
6521	1:50	@A1	Landscape	IM
File Identifier				
Project	Originator	Volume	Level	Type
IACF	- MWA	- XX	- XX	- DR
- A				0012
				P1