


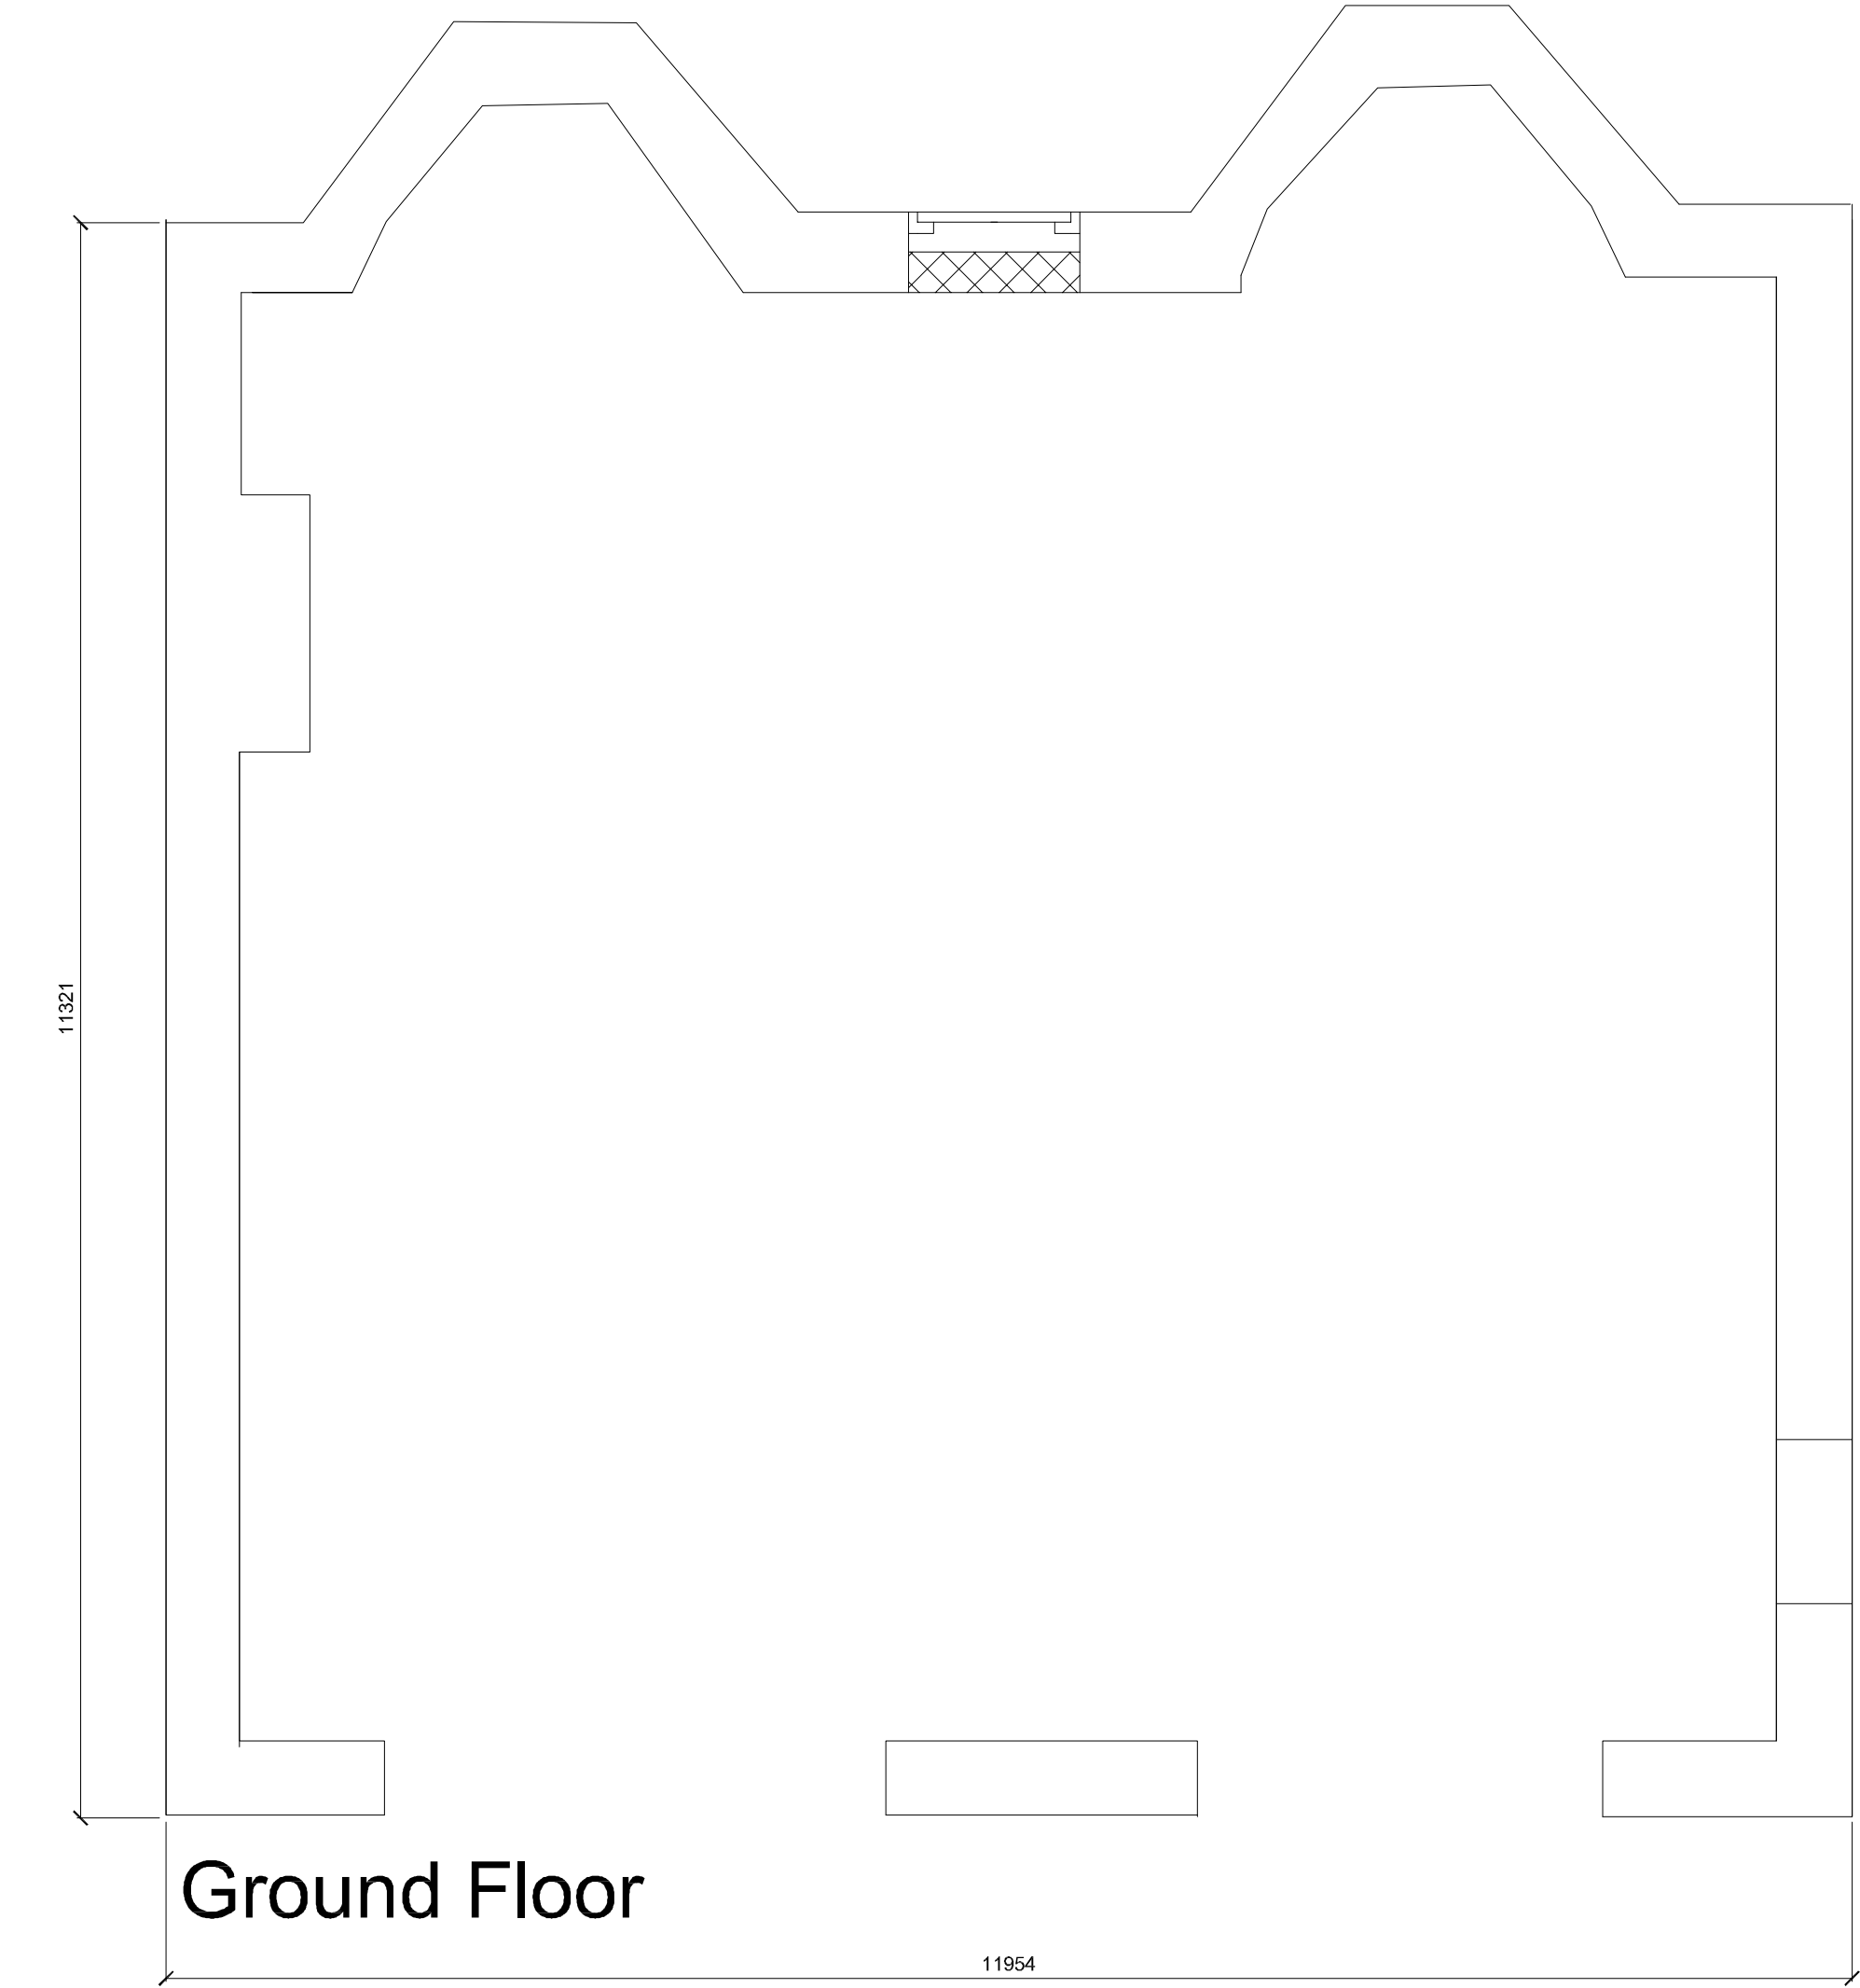

MARTIN WALSH
ARCHITECTURAL

Firth Buildings, 99 - 103 Leeds Rd, Dewsbury, WF12 7BU t: 01924 464342
e: info@martinwalsh.co.uk w: www.martinwalsh.co.uk

Project
Proposed conversion of existing building to garage MOT
testing station
Crossfeild Farm, Heckmondwike Road, Dewsbury Moor, WF13 3PE

Client
Mr Ayub

P1	First Issue			IM	JW	02.12.22
Rev	Description			Drawn	Checked	Date
Document Status : Purpose of Issue:						
S2 FOR PLANNING						
Title						
Survey Existing Plans						
MWA project	Scale	Original Paper Size		Orientation		Drawn
6521	1:50	@A3		Portrait		IM
3PE						
File Identifier	Originator	Volume	Level	Type	Role	Number
Project						Revision
IACF - MWA - XX - XX - DR - A - 0007						P1