



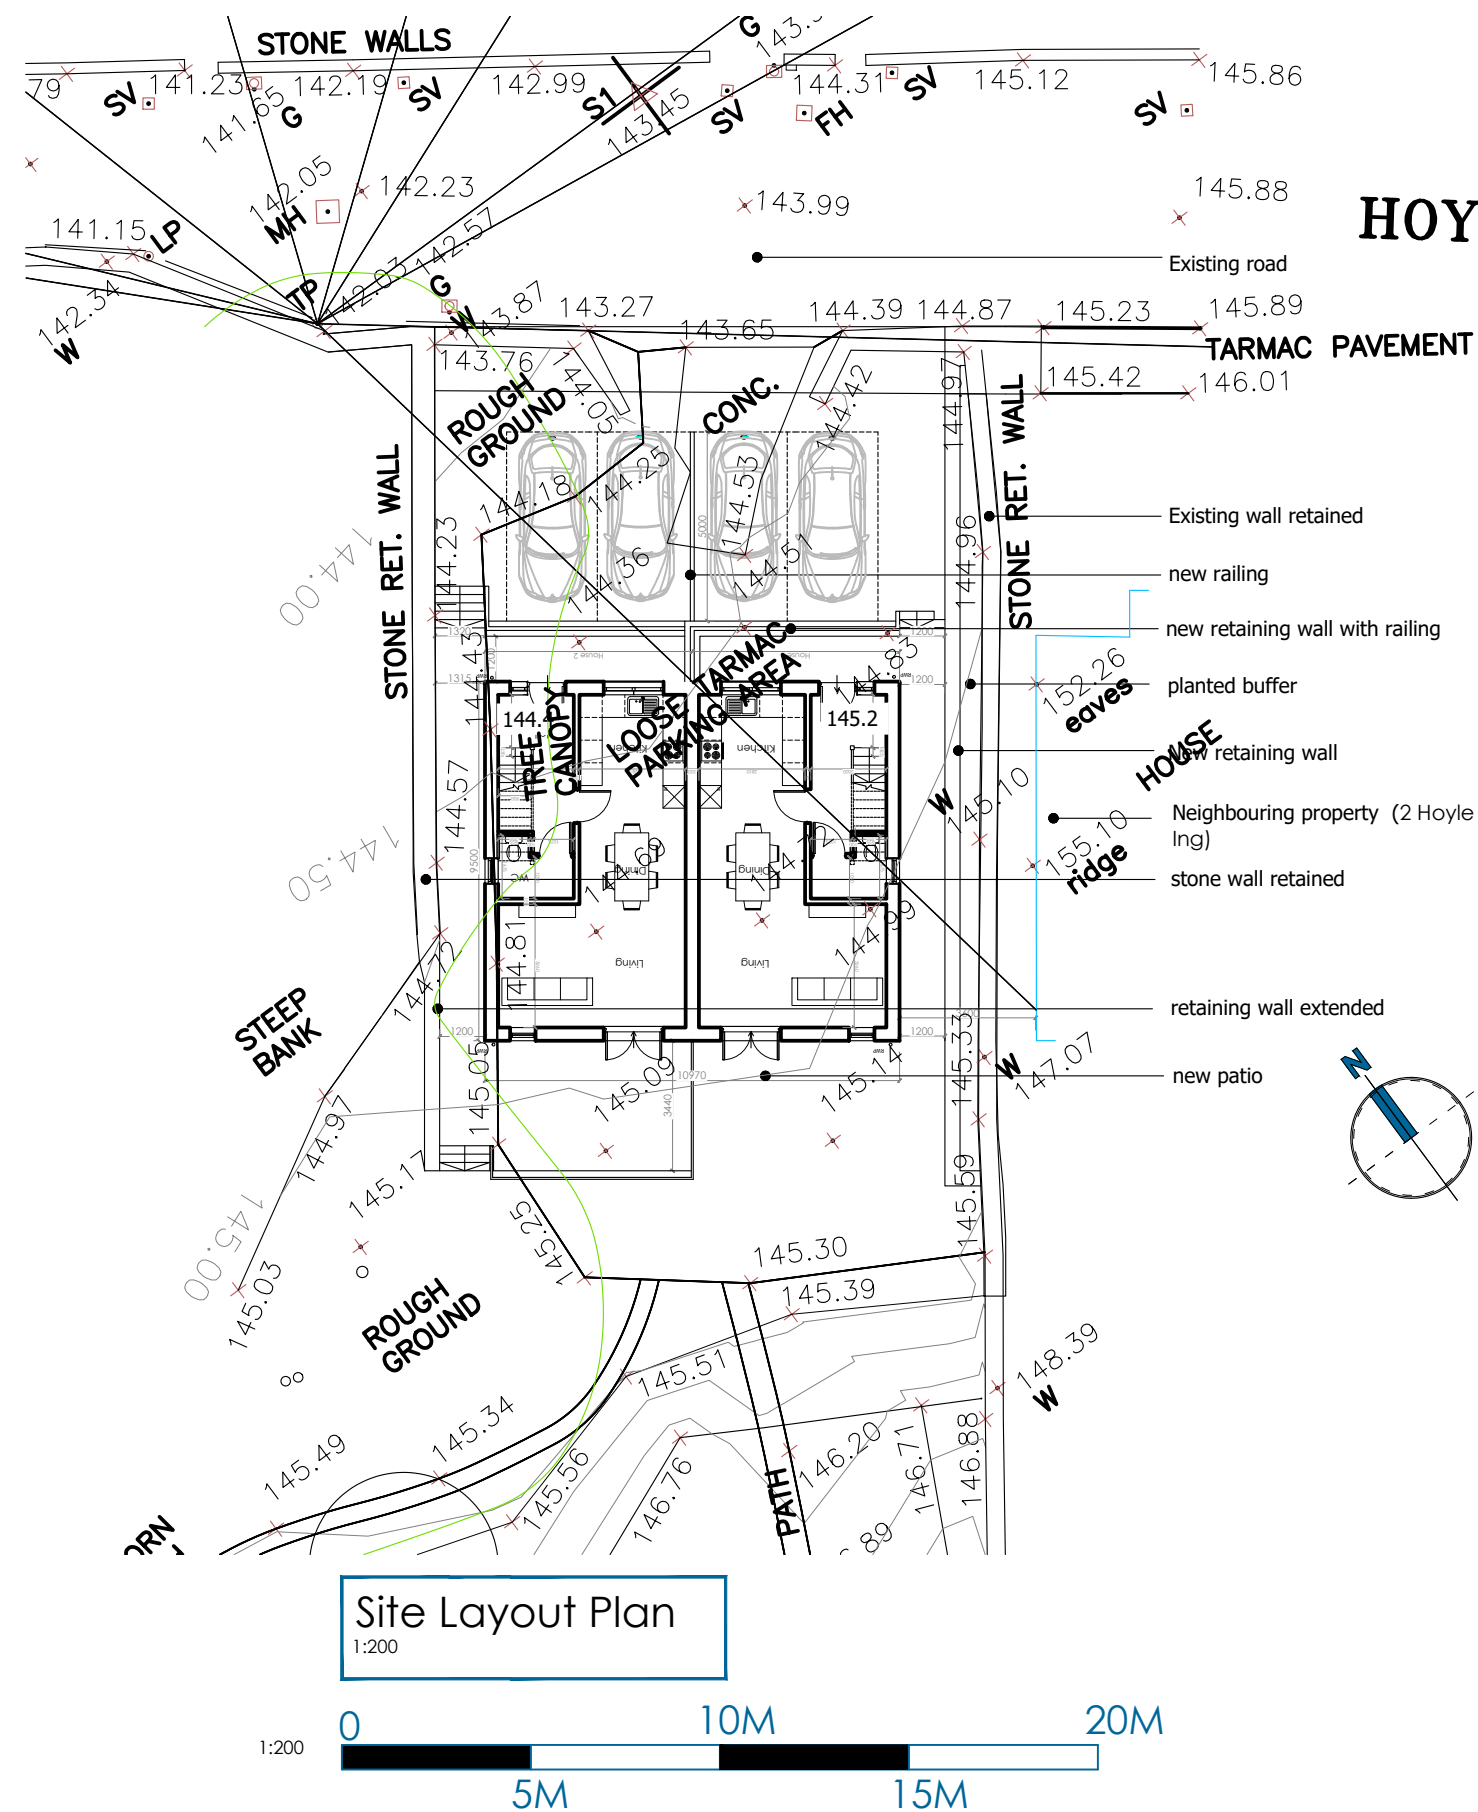

HOYLE

2023.10.24	A	design amended at request of LPA HCO	KJL
Date	Rev	Description	Init.
Revisions			

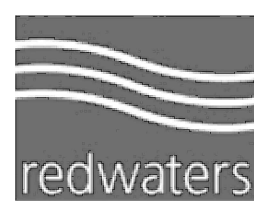

Proposed Development at:
Land adjoining 2 Hoyle Ing,
Linthwaite, Huddersfield HD7 5RX

Drawing title:

As Proposed -Site layout plan with
topographical drawing overlaid

Project Status:

Planning

THIS DRAWING IS ISSUED FOR THE ABOVE PURPOSE ONLY AND MUST NOT BE USED FOR
ANY OTHER PURPOSE

Scale: 1:1250& 1:200@A3	Date: 2022.10.21	Drawing No: 03 A
-------------------------------	---------------------	---------------------

Job No: 22.RED.11	Drawn by: MB
----------------------	-----------------