
Suitability Code: S4



Elevation Front

1 : 100

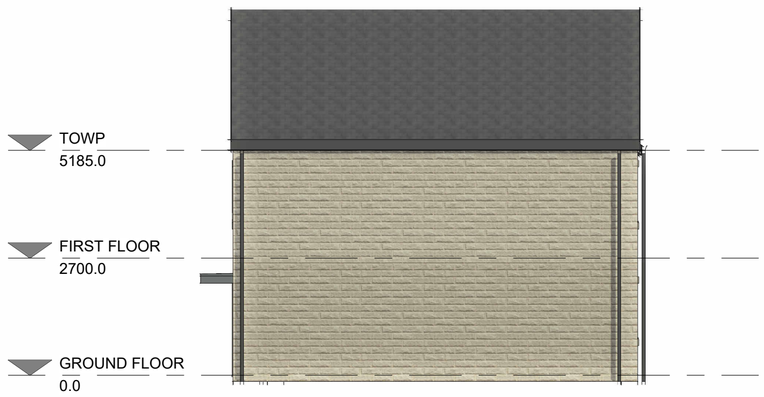

Elevation Right Side

1 : 100




Elevation Rear

1 : 100




Elevation Left Side

1 : 100

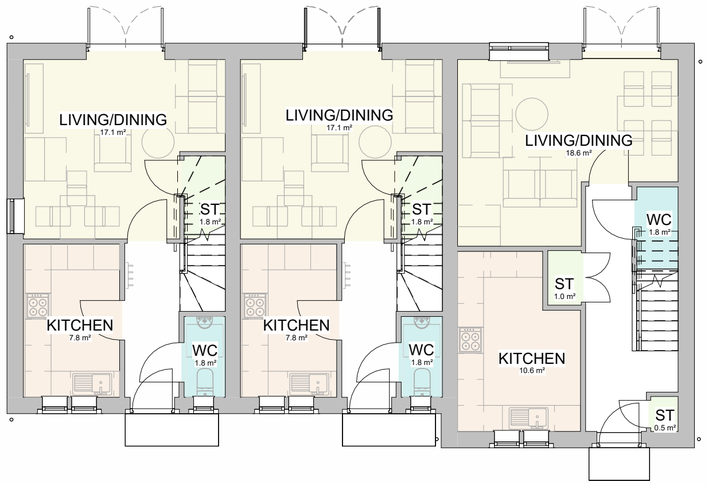

GROUND FLOOR

1 : 100

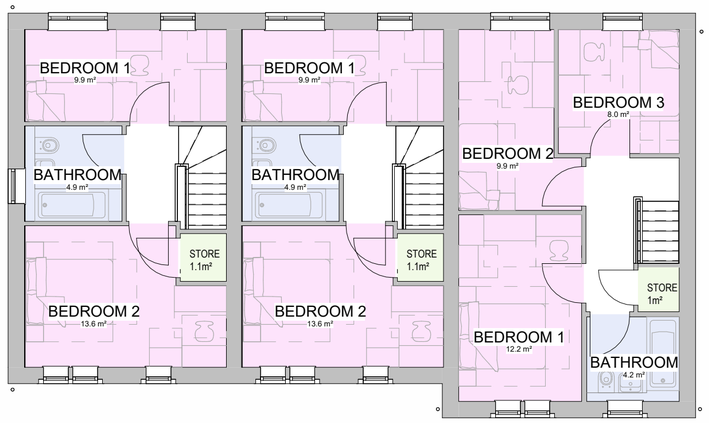

FIRST FLOOR

1 : 100

REV	COMMENT	DATE	DR	CH
P01	Drawing issue	25/05/22	TC	MH

THIS DESIGN IS COPYRIGHT ©

BBA
BREWSTER BYE ARCHITECTS
5 NORTH HILL ROAD, LEEDS, HEADINGLEY, LS6 2EN
T: 0113 275 4000
info@brewsterbye.co.uk www.brewsterbye.co.uk

CLIENT

urban

JOB TITLE

Resdiential development

Denby Dale

BLOCK TYPE BAA

Drawn: TC Scale: 1 : 100@A2

Date: 04/20/22 Checked: HC

DWG NO: 571/16-BBA-01-XX-DR-A-0212 REV: P01