KEY:-

Existing to be demolished.

Existing fabric to be made good following demolition

Opening to be formed (elevation)

2- 1- 1 Demolition reference - See drawing no's P104 - P109

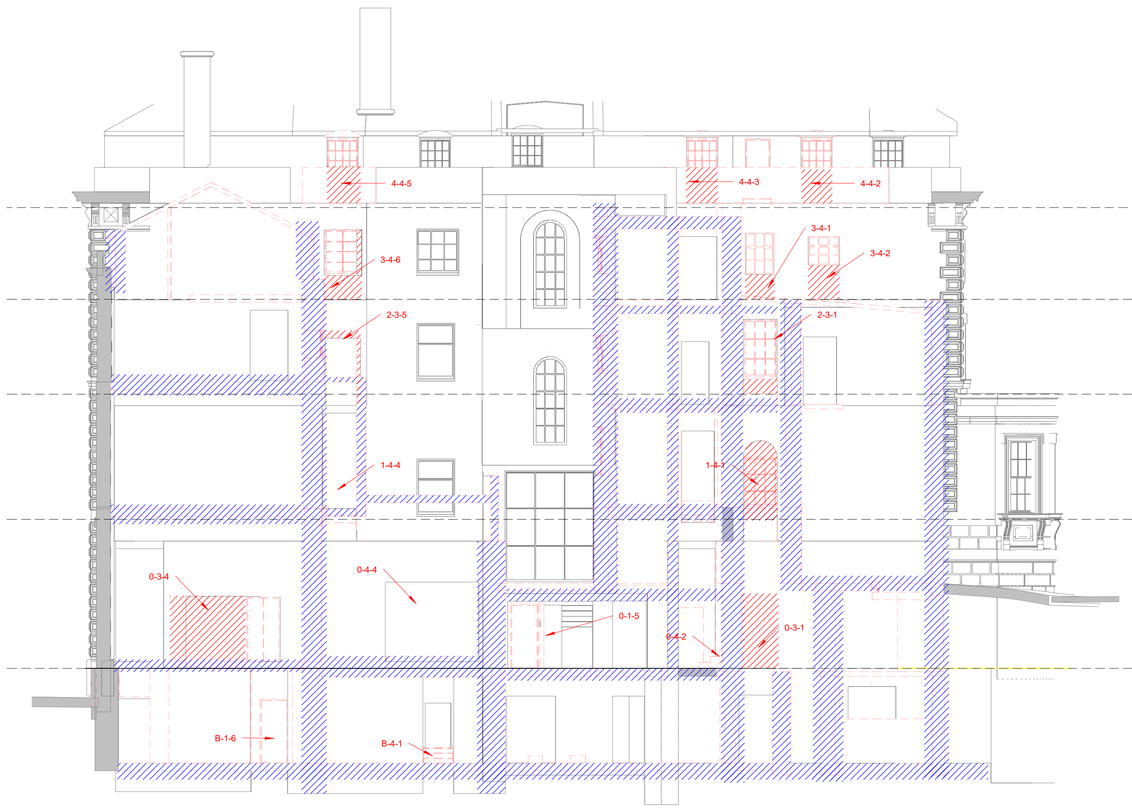

Block A North facing elevation - Demo & Alterations
1 : 100

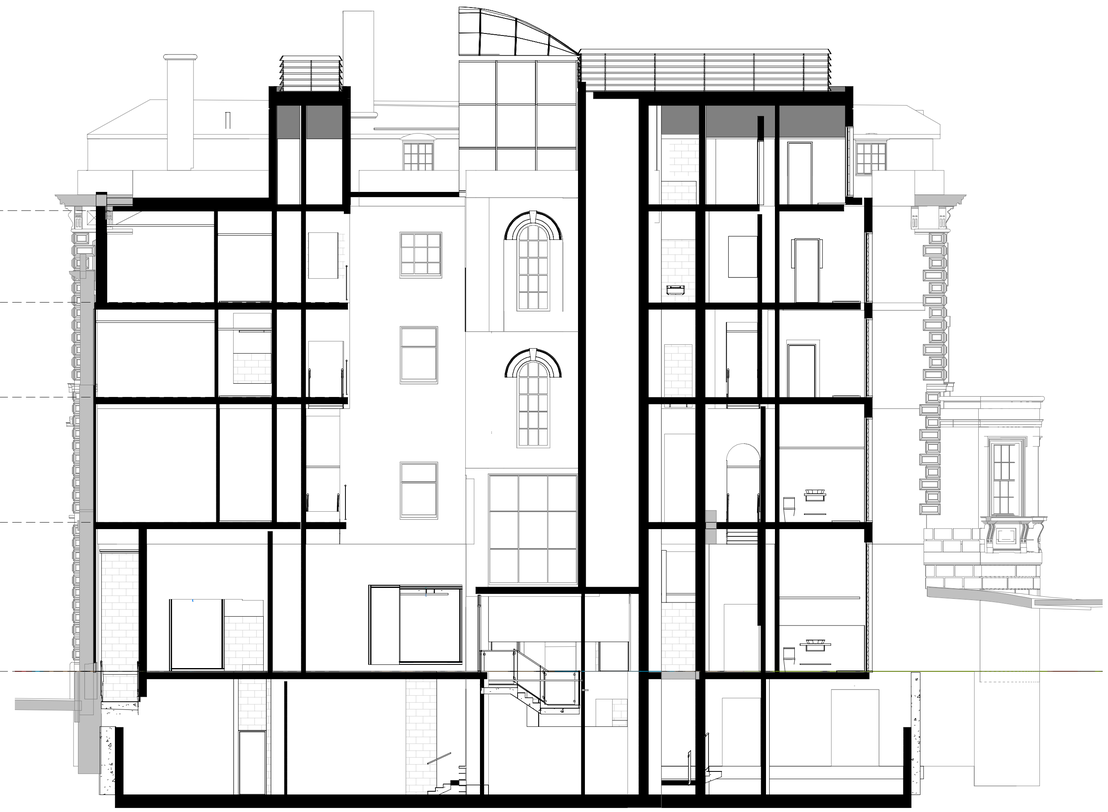

Block A North facing elevation - Proposed New Build
1 : 100

P1	Planning Issue	20/12/22	RAB	JR
	Revision	Date	By	Chk

All dimensions to be verified on site, and the Architect informed of any discrepancy. All drawings and specifications should be read in conjunction with the Health and Safety Plan; all conflicts should be reported to the appointed Principal Designer.

Kirklees COUNCIL

Kirklees Council
The George Hotel
Huddersfield, HD1 1JA

Sheet Name: LBC Details Block A Connection(s)

Purpose of issue: Planning **Status:**

Date: 10/19/22 **Checked by:** HW

Drawn by: AR **Scale @ A1:** 1 : 100

Project No: 8662 **Revision:** P1

Drawing No : 8662-BOW-ZZ-ZZ-DR-A-P320

0 1 2 3 4 5 m
SCALE 1: 100

N

BOWMANRILEY
ARCHITECTS • BUILDING CONSULTANTS • INTERIORS

Do not scale from this drawing. This drawing is the copyright of Bowman Riley Architects Limited ©
C:\Users\matthew.cummings\Documents\8662-BOW-ZZ-ZZ-DR-A-0004 - The George Hotel - Building_matthew.cummingsSZLPM.rvt