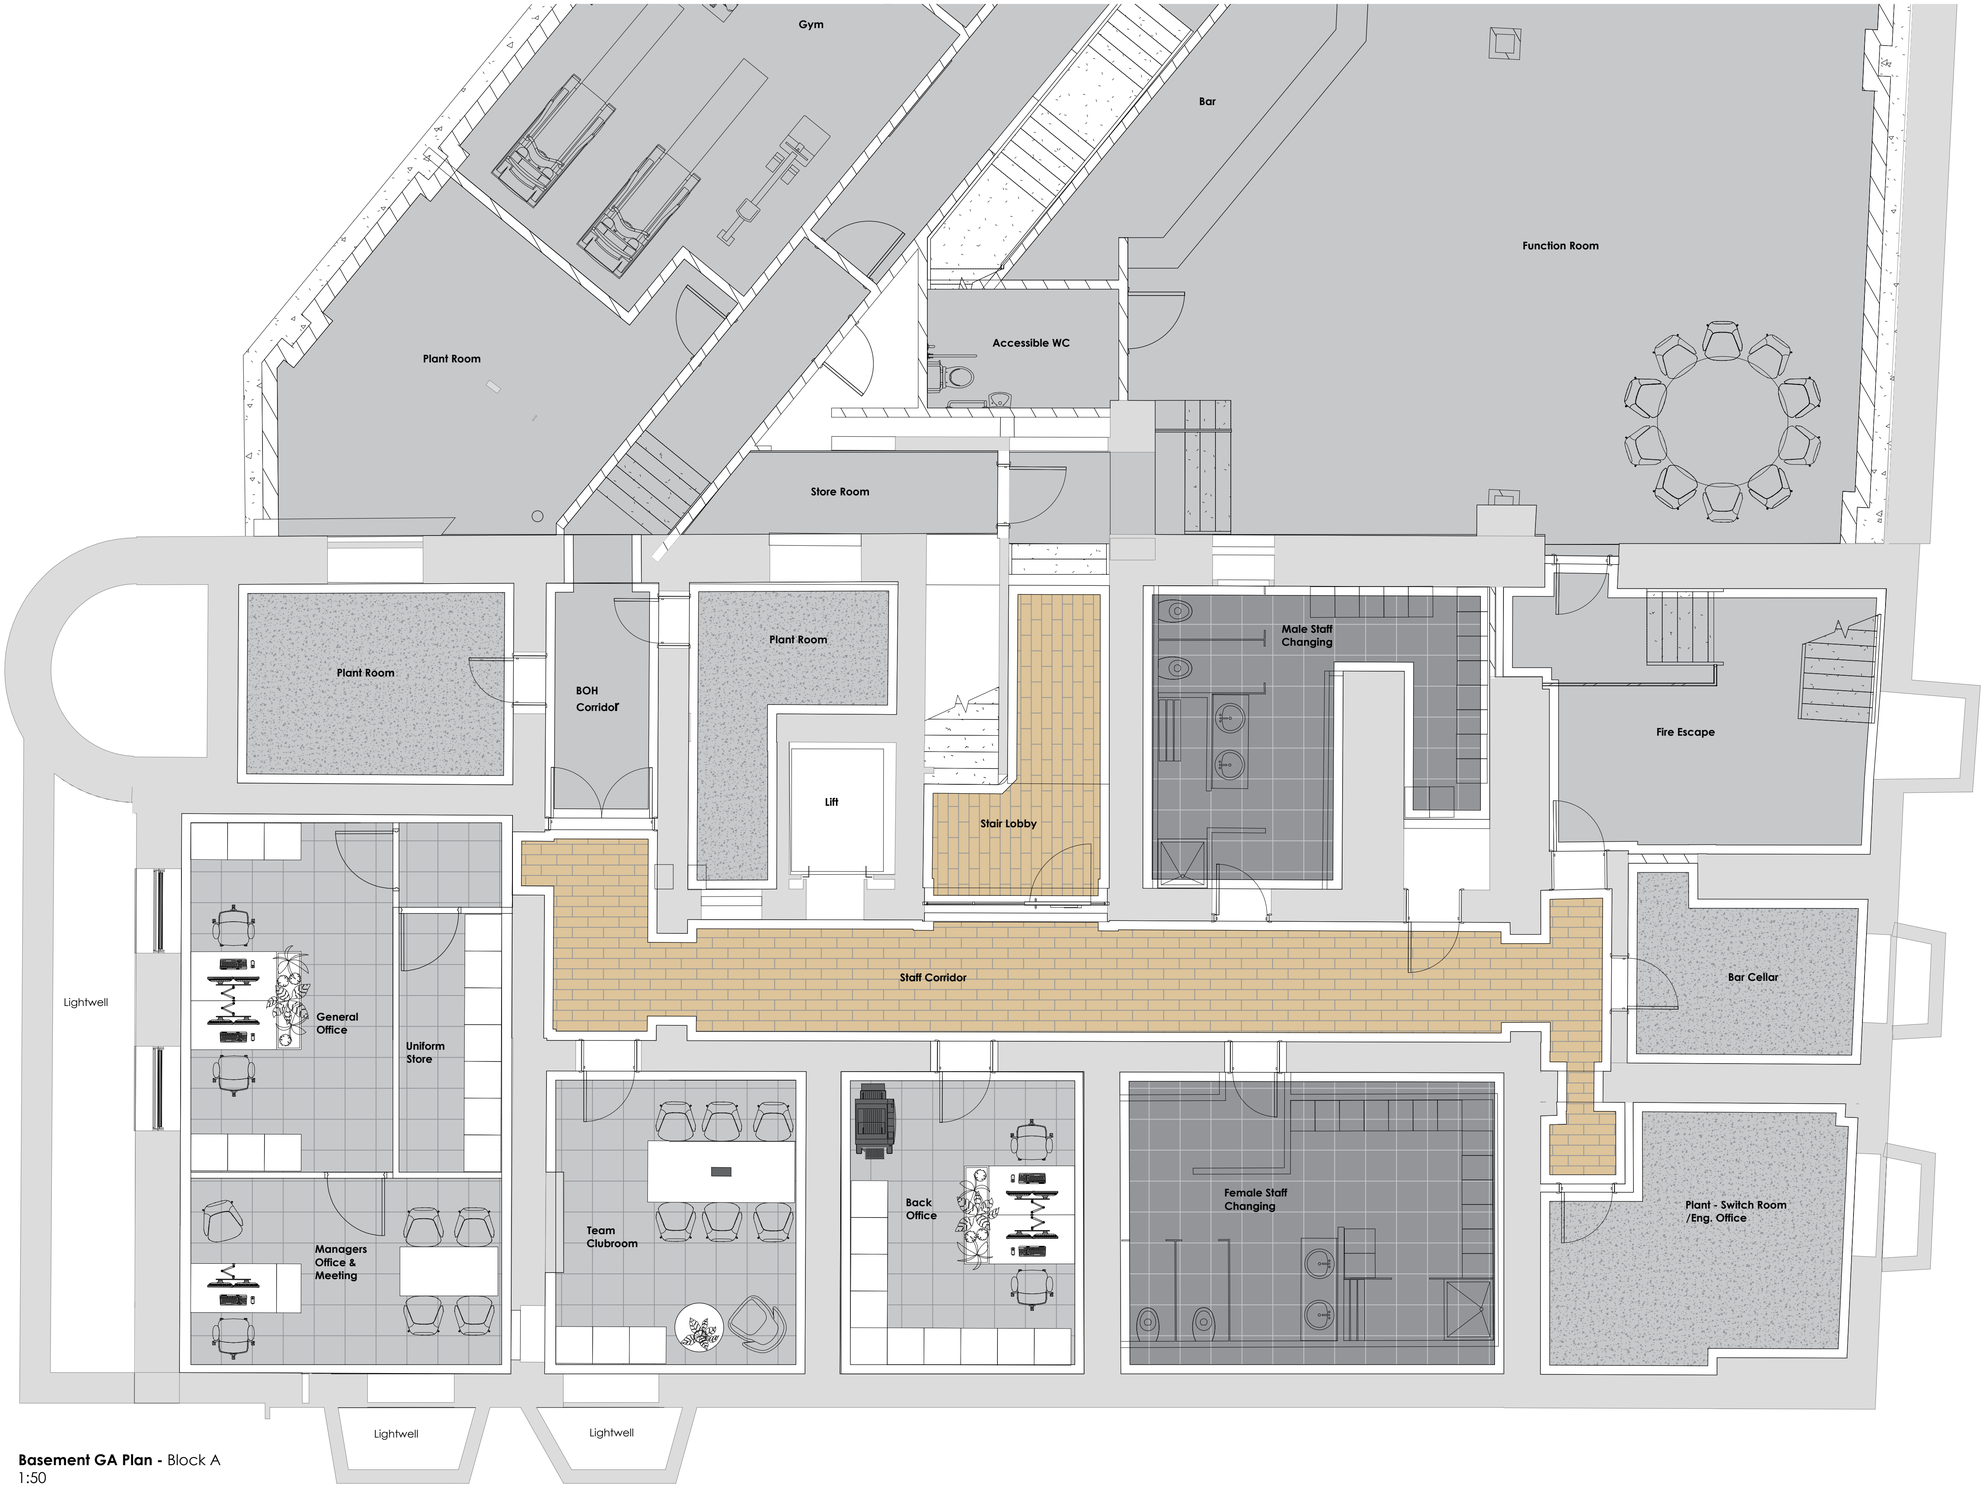


Basement GA Plan - Block A
1:50

Floor Finishes Key

Ref	Article	Article Description	Ref	Article	Article Description	Ref	Article	Article Description	Ref	Article	Article Description	Ref	Article	Article Description
01		Type: Wood effect LVT Supplier Range Ref Size Colour	02		Type: Porcelain Floor Tile Supplier Range Ref Size Colour	03		Type: Carpet Tile Supplier Range Ref Size Colour	04		Type: Sealed Concrete Supplier Range Ref Size Colour	05		Type: Sealed Concrete Supplier Range Ref Size Colour

Heritage Strategy

Demolition

The strategy for the Basement in Block A is as follows:

- Existing stone floors to be removed
- Existing arched doorways into the Back Office and Female Changing Room to be opened up.
- Existing walls removed to large store where Office and Managers Office to be
- Existing radiators and associated pipe work to be removed.

Alteration to Fabric

The strategy for the Basement in Block A is as follows:

- New insulated concrete floor.
- New tanking system to perimeter walls to manage damp and water ingress
- New heating and cooling system throughout.

Proposed Finishes

The strategy for the Basement in Block A is as follows:

- New plasterboard walls to all perimeter walls to cover tanking system.
- New suspended ceilings throughout with LED lighting.
- New carpet, LVT (Luxury Vinyl Tiles) and seland concrete finishes to all floors.
- New fitted joinery for changing rooms and office spaces for lockers and storage.
- New framed glazed partition to Office and Manager Office

	Revision	Date	By	Chk
P1	Issued for Planning	01/12/22	TS	BR

All dimensions to be verified on site, and the Architect informed of any discrepancy. All drawings and specifications should be read in conjunction with the Health and Safety Plan; all conflicts should be reported to the appointed Principal Designer.

Kirklees COUNCIL

© Do not scale from this drawing. This drawing is the copyright of Bowman Riley Architects Limited. Q:\ID1176 - Radisson Red, Huddersfield\ID1176 - 03 Cad\2000 Plans\00 Basement\1176-BOW-ZZ-B1-DR-I-2900_Basement - GA Plan - Block A.dwg

Kirklees Council
The George Hotel
Huddersfield, West Yorkshire

Sheet Name: Basement - GA Plan - Block A

Purpose of issue: PLANNING **Status:** -

Date: 28/11/22 **Checked by:** BR

Drawn by: TS **Scale @ A1:** 1:50

Project No: ID1176 **Revision:** P1

Drawing No : 1176-BOW-ZZ-B1-DR-I-2900

BOWMANRILEY
ARCHITECTS BUILDING CONSULTANTS INTERIORS