COPYRIGHT RAMBOLL UK LIMITED. ALL RIGHTS RESERVED. THIS DOCUMENT IS ISSUED FOR THE PARTY WHO COMMISSIONED IT AND FOR THE SPECIFIC PURPOSES CONNECTED WITH THE PROJECT ONLY. IT SHOULD NOT BE RELIED UPON BY ANY OTHER PARTY OR USED FOR ANY OTHER PURPOSE. RAMBOLL ACCEPTS NO RESPONSIBILITY OR LIABILITY WHICH MAY ARISE FROM RELIANCE OR USE OF THIS DOCUMENT OR THE DATA CONTAINED HEREIN BY ANY OTHER PARTY OR FOR ANY OTHER PURPOSE.

NOTES

1. DO NOT SCALE FROM THIS DRAWING.
2. ALL DIMENSIONS ARE IN MILLIMETRES U.N.O.
3. ALL LEVELS ARE IN METRES ABOVE ORDNANCE DATUM U.N.O.
4. THIS DRAWING IS TO BE READ IN CONJUNCTION WITH ALL RELEVANT ARCHITECTS AND ENGINEERS DRAWINGS AND SPECIFICATIONS.

DIMENSIONS AND SETTING OUT TO BE CONFIRMED BY ARCHITECT

FOR TYPICAL UNDERPINNING DETAILS REFER TO DRAWING 4217-RAM-ZZ-FN-DR-S-00561

THESE NOTES ARE BASED ON THE USE OF EXPERIENCED AND COMPETENT CONTRACTORS CARRYING OUT THE WORK USING AN APPROVED SAFE METHOD OF WORKING

WHERE RAMBOLL CDM HAZARD SYMBOLS (SUMMARIZED BELOW) ARE FOUND ON THE DRAWINGS, REFERENCE MUST BE MADE TO XXXX-XXX-XX-XX-XX-X-XXXXX. CHECK THE UNIQUE CDM ID IN THE TEXT NEXT TO THE SYMBOL FORMATTED: RAM-###

- INDICATES A RESIDUAL RISK REQUIRING A COMPULSORY ACTION
- INDICATES A RESIDUAL RISK FOR INFORMATION
- INDICATES A RESIDUAL RISK REQUIRING A PROHIBITIVE ACTION
- INDICATES A RESIDUAL RISK AS A WARNING

Rev	Description	Date	By Chk	App
P02	PLANNING & LBC ISSUE	16/12 2022	JC AC	PM
P01	PRELIMINARY DRAFT ISSUE	02/12 2022	JC AC	PM

S3 - FOR REVIEW AND COMMENT


THE GEORGE HOTEL
HUDDERSFIELD

RAMBOLL
tel 01244 311855 chester@ramboll.co.uk
www.ramboll.co.uk

EXISITNG FOUNDATION
EXTENT OF UNERPINNING GA


Project No:	Scale (@ A1):	Date:	Drawn:
1620014217	1 : 100	NOV'22	JC

Drawing No: 4217-RAM-ZZ-FN-DR-S-00090 Rev: P02

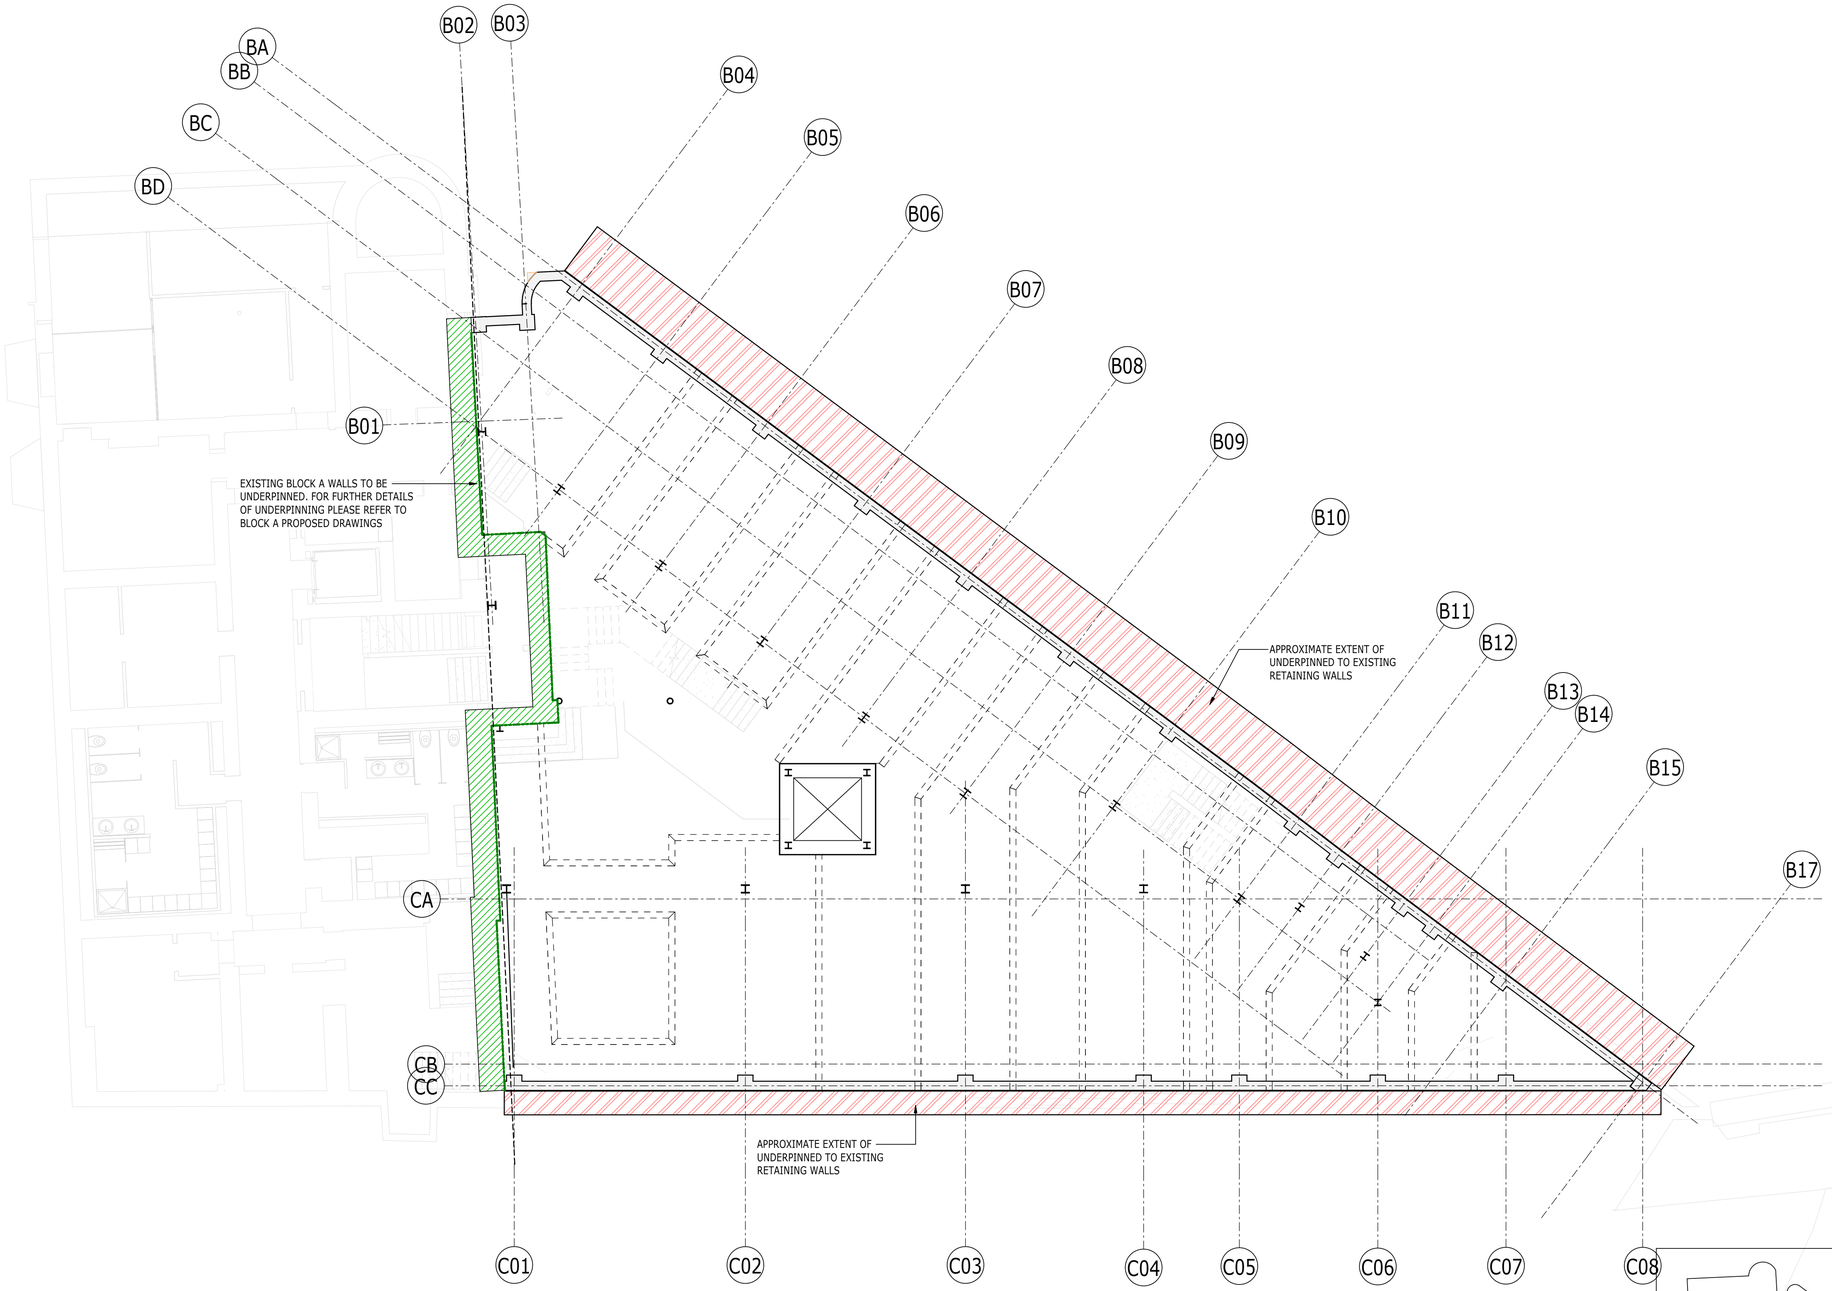

PLAN FN
1 : 100

EX FOUNDATION UNDERPINNING

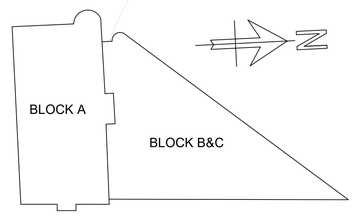

KEYPLAN