SUPPLEMENTARY INFORMATION; HOUSEHOLDER APPLICATION

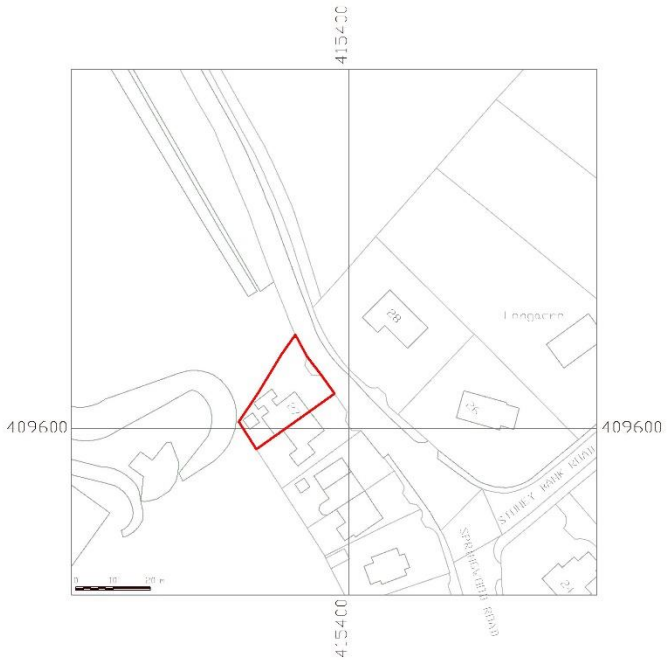


December 2022

27 SPRINGWOOD ROAD, THONGSBRIDGE, HOLMFIRTH, HD9 7SJ.

WOOD ASSOCIATES
architecture+interiors

LOCATION PLAN



planning+drawing

All dimensions are approximate and to be verified by site measurement.

R01 - Plan prepared

WOOD ASSOCIATES
architecture+interiors
The Woodshed@Number 11 , Thurstonland , Huddersfield , HD4 6YB

PROJECT

27 Springwood Road, Thongsbridge
Holmfirth, HD9 7SJ

TITLE

LOCATION PLAN

SCALE	DATE	DRAWING No.
1 : 1250 @A3	Sep 2022	22032D-06-R01

LOCATION PLAN

ITEM 1, FRONT PORCH

Infill porch to existing recess.







ITEM 1, FRONT PORCH

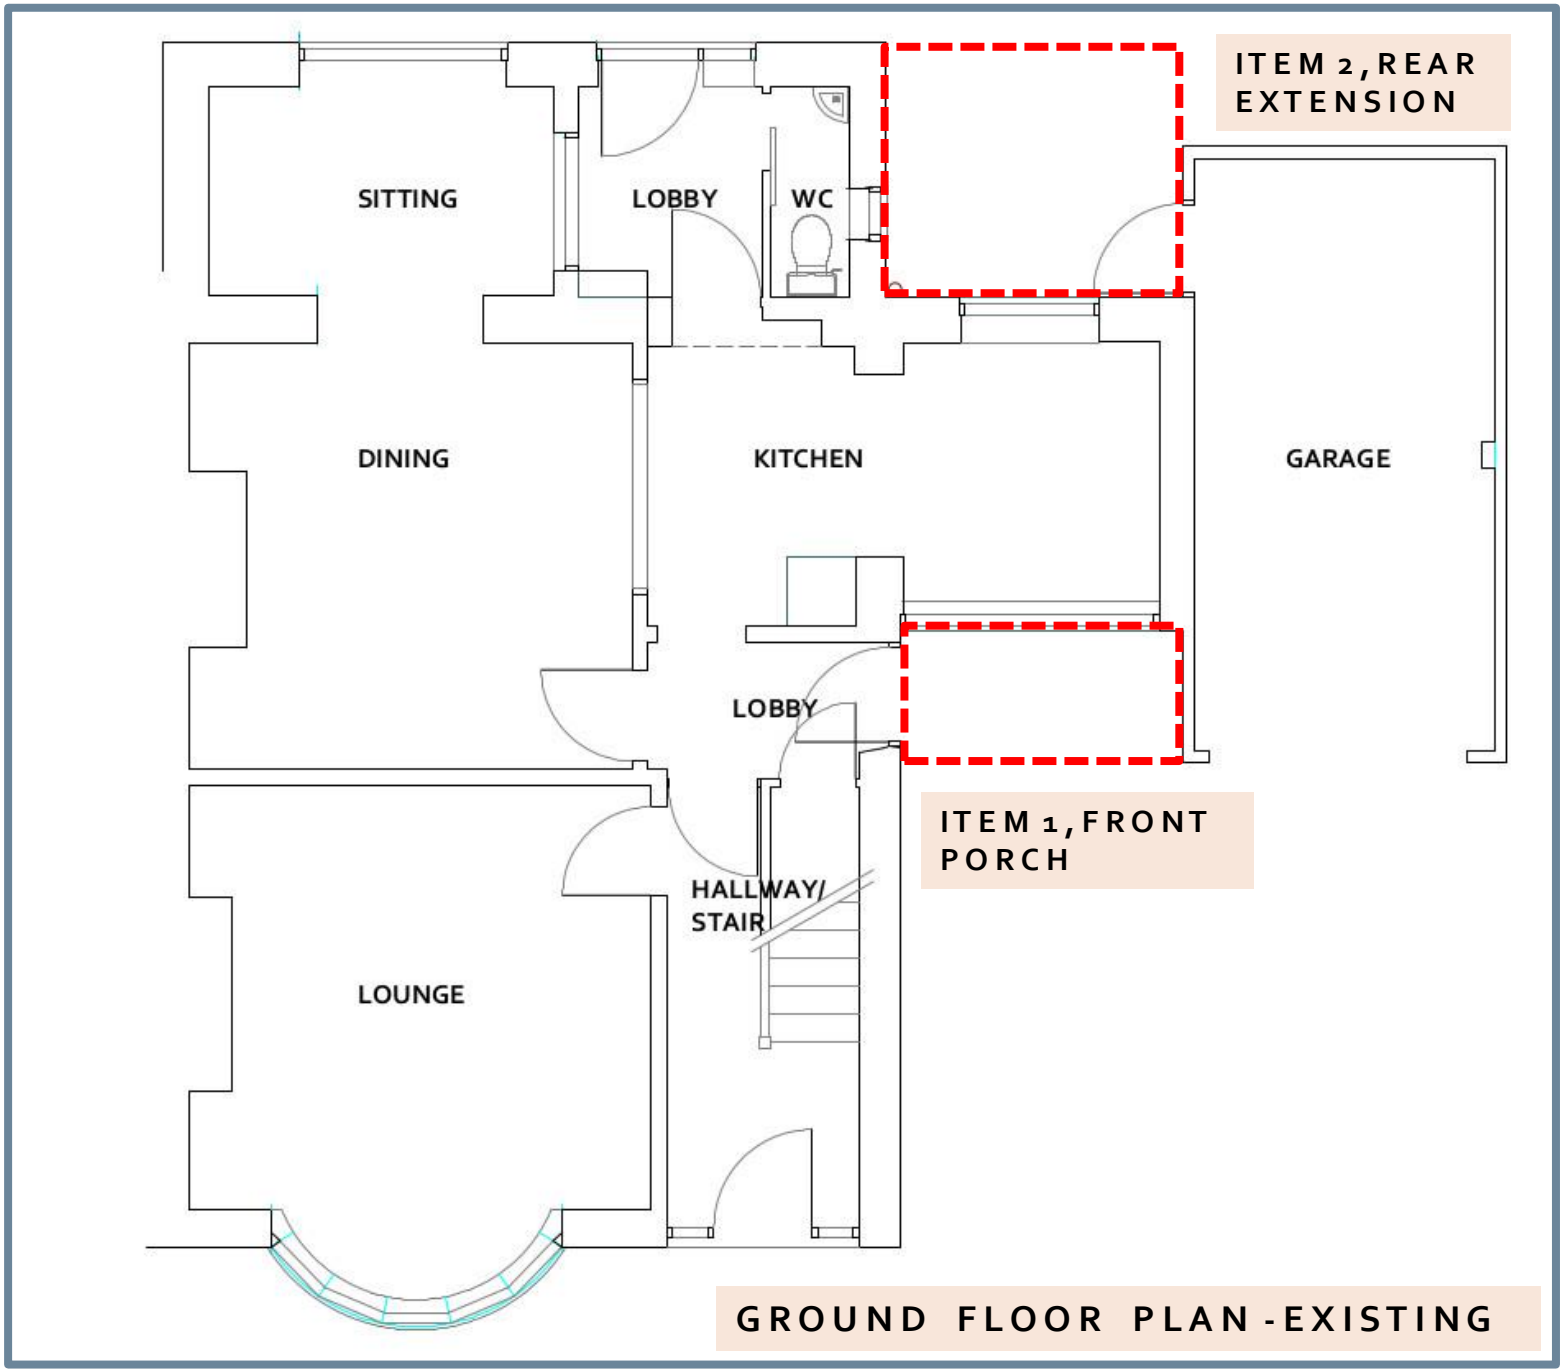
ITEM 2, REAR EXTENSION

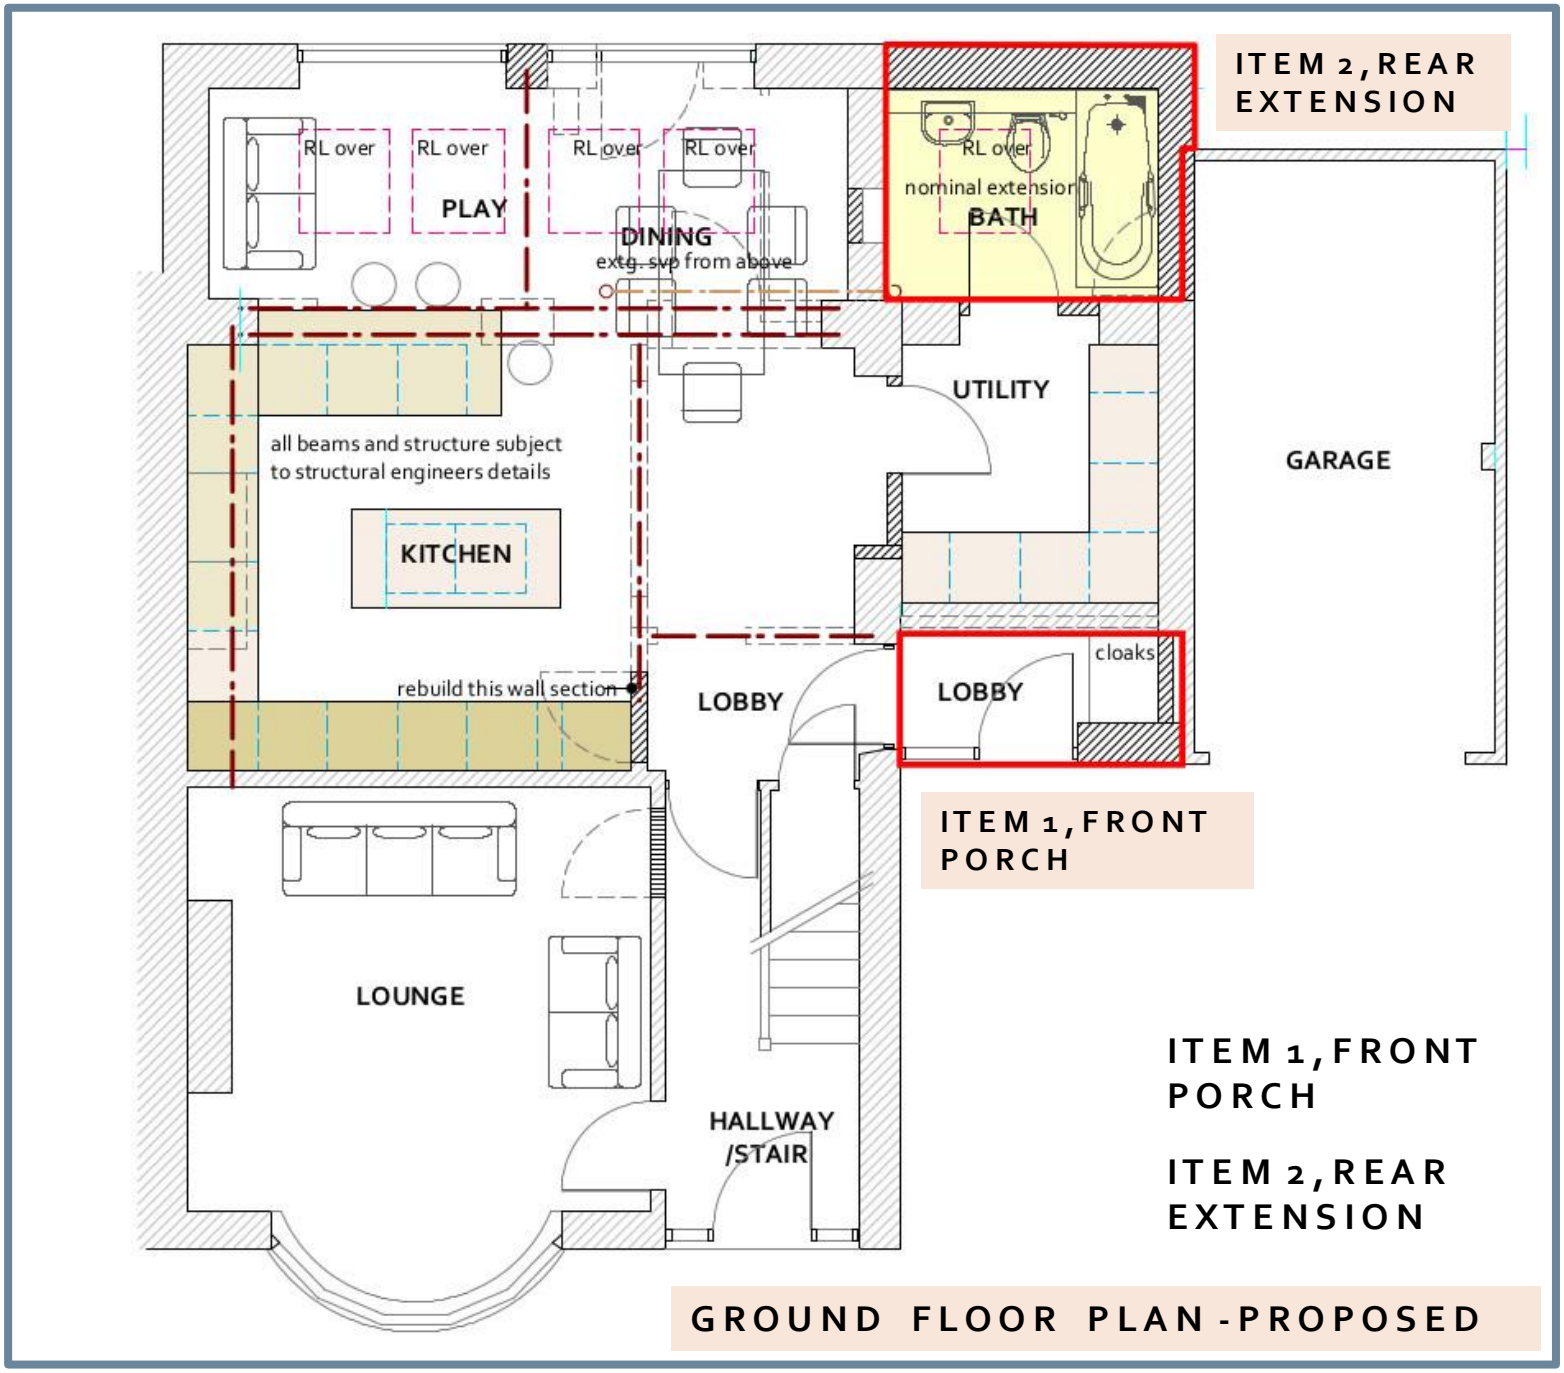
Infill bathroom extension, see plans.





ITEM 2, REAR EXTENSION


ITEM 2, REAR EXTENSION
SITTING
LOBBY
WC
DINING
KITCHEN
GARAGE
LOBBY
ITEM 1, FRONT PORCH
HALLWAY/ STAIR
LOUNGE
GROUND FLOOR PLAN - EXISTING


ITEM 2, REAR EXTENSION
RL over
RL over
RL over
RL over
PLAY
DINING
extg. svp from above
RL over
nominal extension
BATH
UTILITY
GARAGE
all beams and structure subject to structural engineers details
KITCHEN
rebuild this wall section
LOBBY
LOBBY
cloaks
ITEM 1, FRONT PORCH
LOUNGE
HALLWAY /STAIR
ITEM 1, FRONT PORCH
ITEM 2, REAR EXTENSION
GROUND FLOOR PLAN - PROPOSED