KEY:-

To be demolished.

x-x Photo ident with direction

BLOCK B & C
Areas as shown to be demolished. External walls as shown to be retained, Block B, boundary wall. Block C, John William Street facade.

Note reference
X-Y-Z
Floor(X)-Category(Y)-Note number(Z)

BLOCK A
02 Second Floor Level
Walls Removed
2-1-1 Phasing:Phase 5 to present day Significance:Detrimental
2-1-2 Phasing:1930's Significance:Low
2-1-3 Phasing:Phase 5 to present day Significance:Detrimental
2-1-4 Phasing:Phase 5 to present day Significance:Detrimental
2-1-5 Phasing:Phase 5 to present day Significance:Detrimental
2-1-6 Phasing:Phase 5 to present day Significance:Detrimental
2-1-7 Phasing:Phase 5 to present day Significance:Detrimental
2-1-8 Phasing:Phase 5 to present day Significance:Detrimental
2-1-9 Phasing:Phase 5 to present day Significance:Detrimental
Doors Removed
2-2-1 Existing door to be removed. Refer to photo.
2-2-2 Existing door to be removed. Refer to photo.
2-2-3 Existing door to be removed. Refer to photo.
2-2-4 Existing door to be removed. Refer to photo.
2-2-5 Existing door to be removed. Refer to photo.
Openings Formed
2-3-1 Phasing:1930 Significance: Low
2-3-2 Phasing:1851 Significance:High
2-3-3 Phasing:1851 Significance:High
2-3-4 Phasing:1851 Significance:High
2-3-5 Phasing:1851 Significance:High
Demolition - Other
2-4-1 Ceilings and floors to be removed. Refer to photo.
2-4-2 Existing metal staircase to be removed. Refer to photo.
2-4-3 Existing staircase to be removed. Refer to photo.

BLOCK A
02 Second Floor Level
2-J1 Existing building to be removed. Wall to be made good.
2-J2 Existing building to be removed. Wall to be made good.
2-J3 Existing building to be removed. Wall to be made good.
2-J4 Existing building to be removed. Wall to be made good.
2-J5 Existing building to be removed. Wall to be made good.
2-J6 Existing building to be removed. Wall to be made good.

Also refer to drawing P320 for details

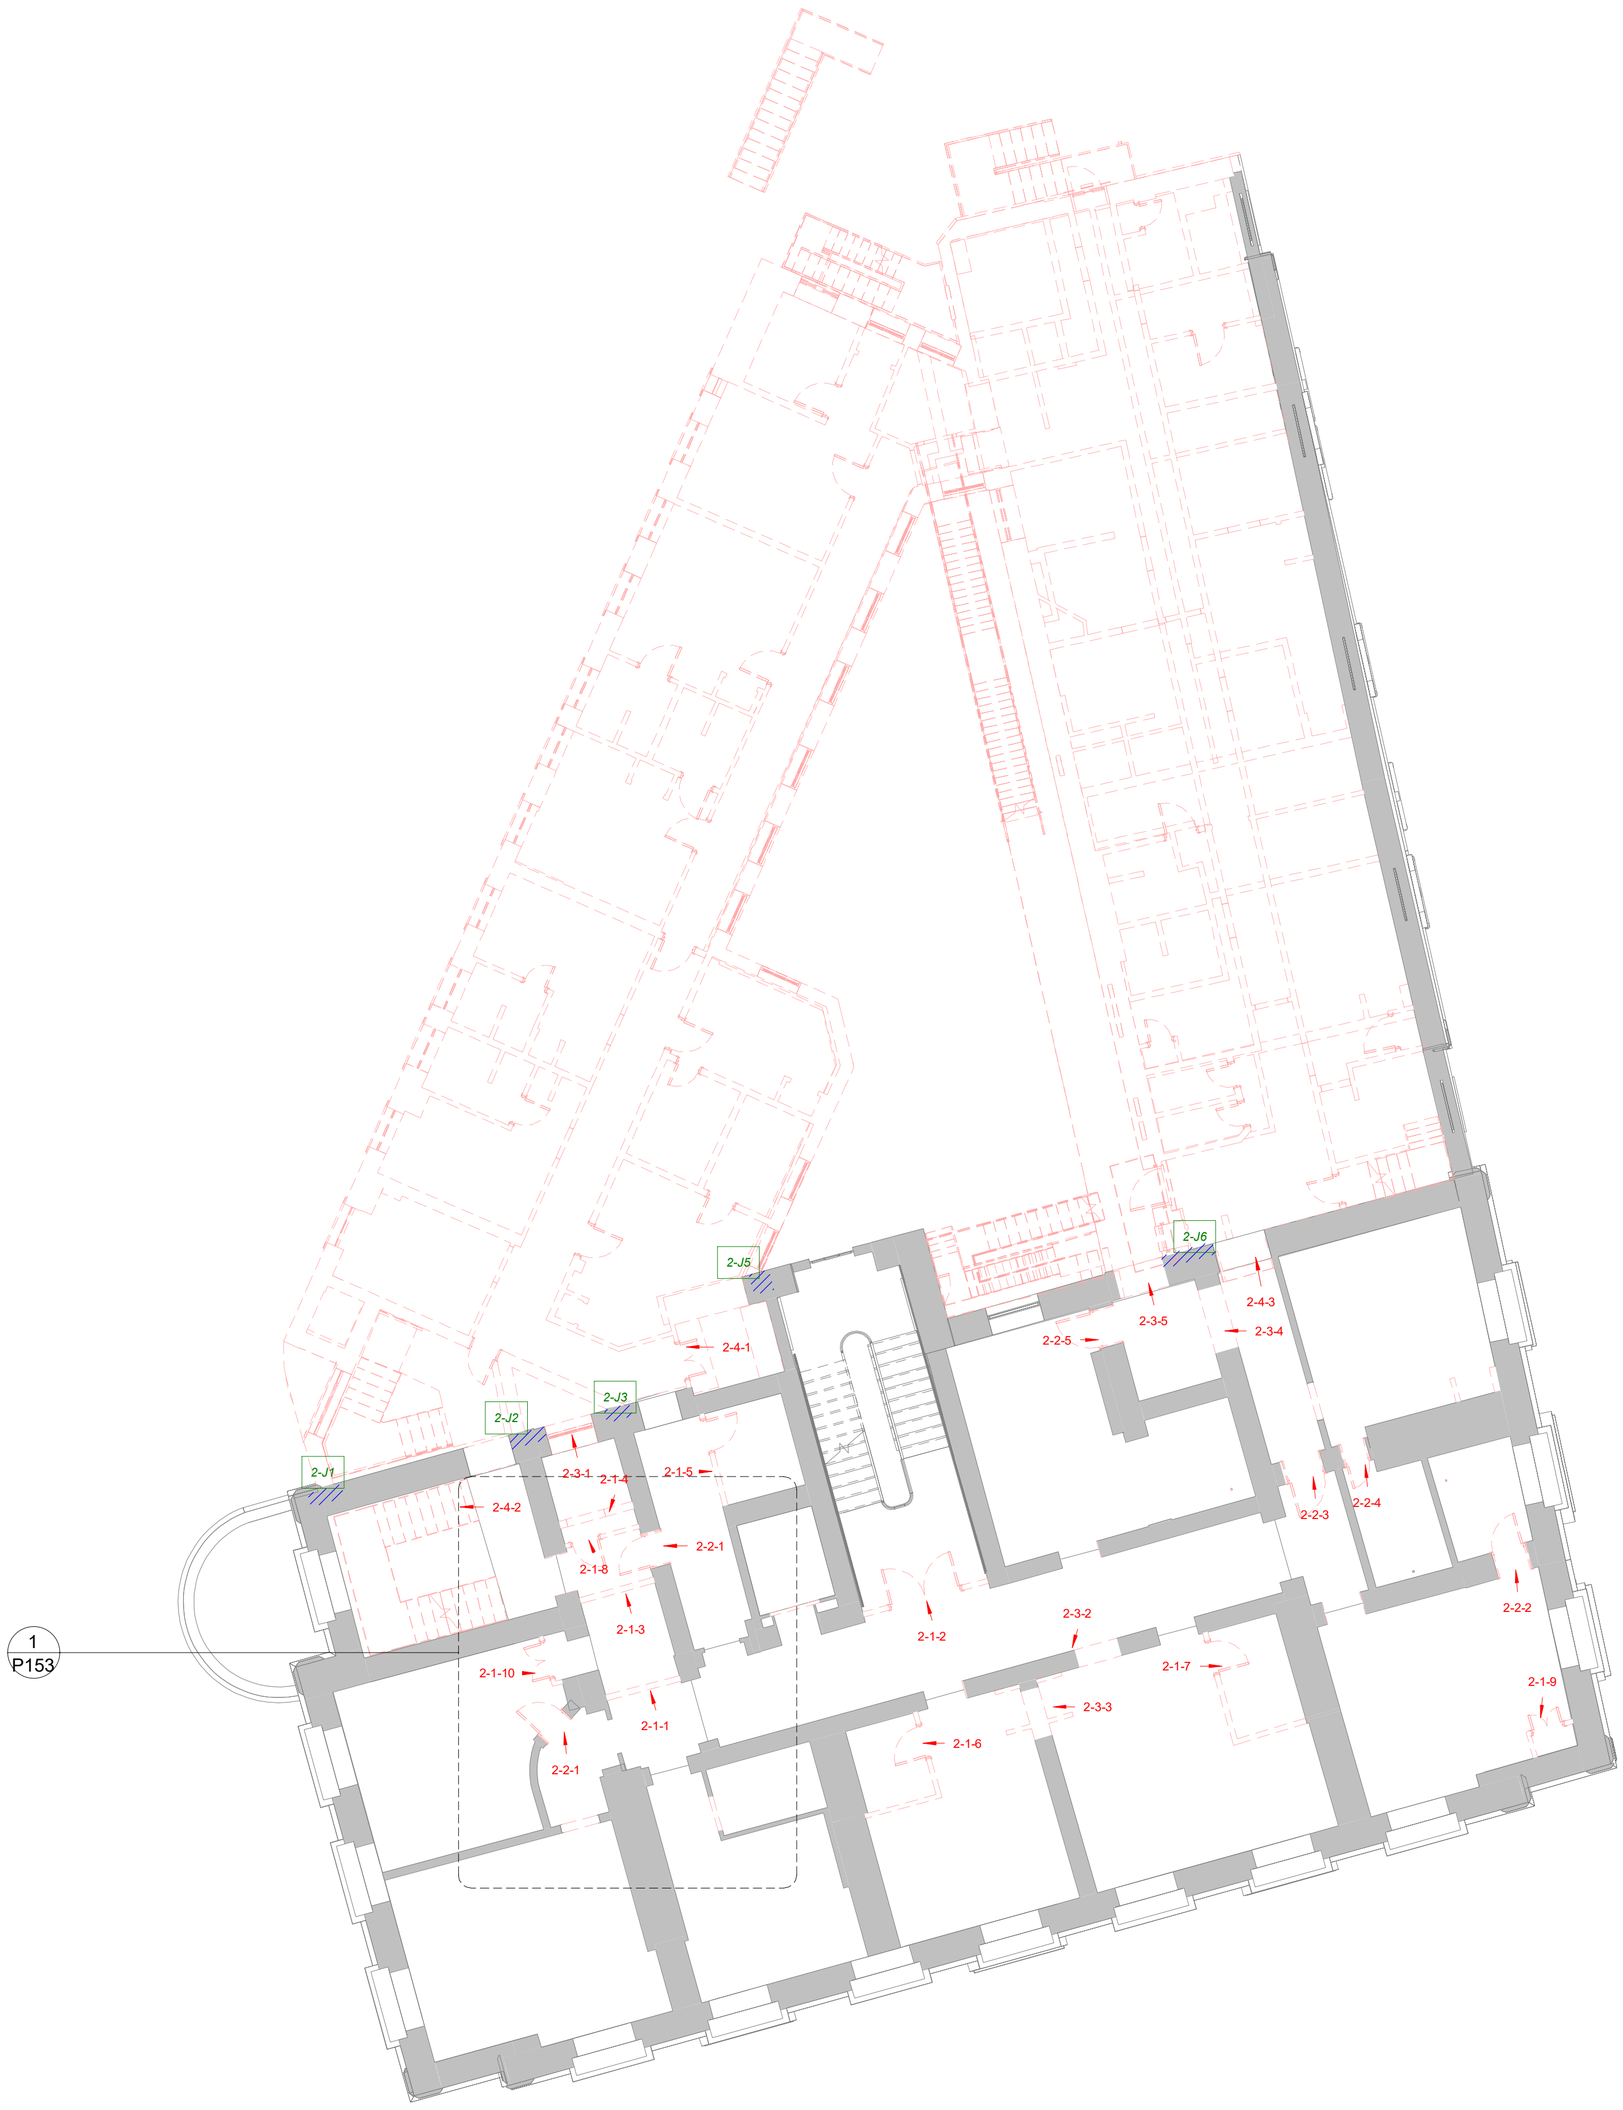

Level 02 Demolition
1 : 100

0 1 2 3 4 5 m
SCALE 1: 100

N

P1	Planning Issue	20/12/22	RAB	JR
	Revision	Date	By	Chk

All dimensions to be verified on site, and the Architect informed of any discrepancy. All drawings and specifications should be read in conjunction with the Health and Safety Plan; all conflicts should be reported to the appointed Principal Designer.

Kirklees COUNCIL

Kirklees Council
The George Hotel
Huddersfield, HD1 1JA

Sheet Name: Level 02 Demolition

Purpose of issue: Planning **Status:**

Date: AUG 2022 **Checked by:** RS

Drawn by: AR **Scale @ A1:** 1 : 100

Project No: 8662 **Revision:** P1

Drawing No : 8662-BOW-ZZ-02-DR-A-P107

BOWMANRILEY
ARCHITECTS • BUILDING CONSULTANTS • INTERIORS

Do not scale from this drawing. This drawing is the copyright of Bowman Riley Architects Limited. ©
C:\Users\matthew.cummings\Documents\8662-BOW-ZZ-ZZ-DR-A-0004 - The George Hotel - Building_matthew.cummingss52LPM.rvt