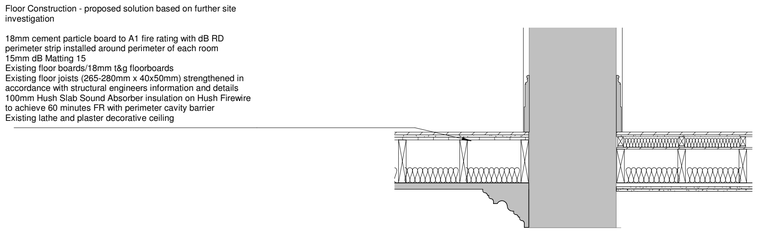

4. Typical Detail Where Retaining Floor and Decorative Ceiling

1 : 20

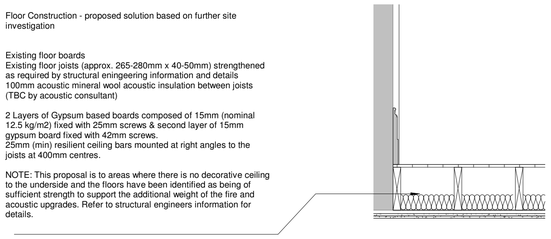

5. Typical Detail Where Retaining Floor and Applying Fire and Acoustic Upgrade to Underside

1 : 20

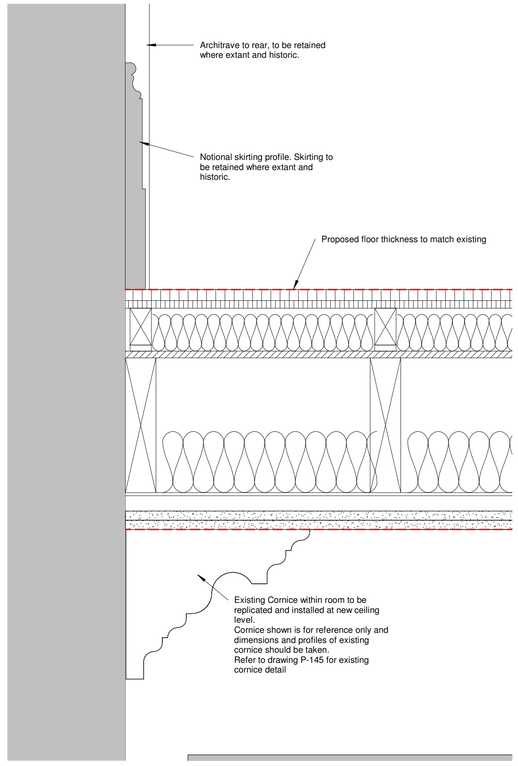

Detail A - Replicated Cornice/Retained Skirting

1 : 5

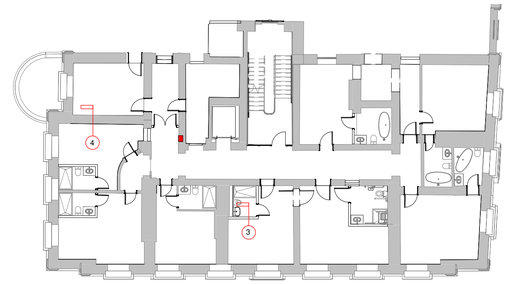

LBC Layout Level 02 Section Key

1 : 200

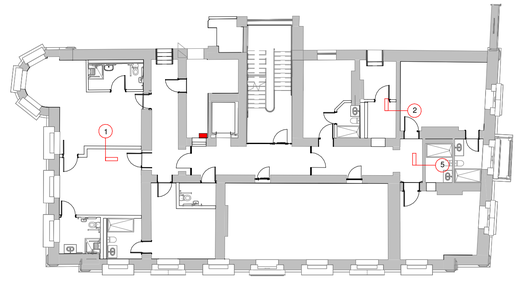

LBC Layout Level 01 Section Key

1 : 200

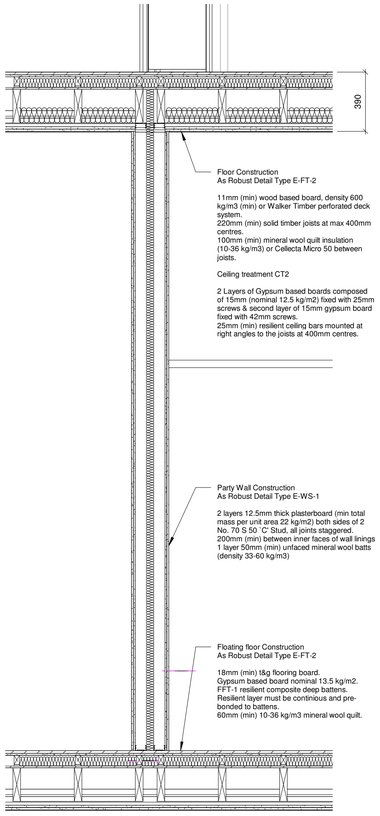

2. Typical New Party Wall Detail

1 : 20

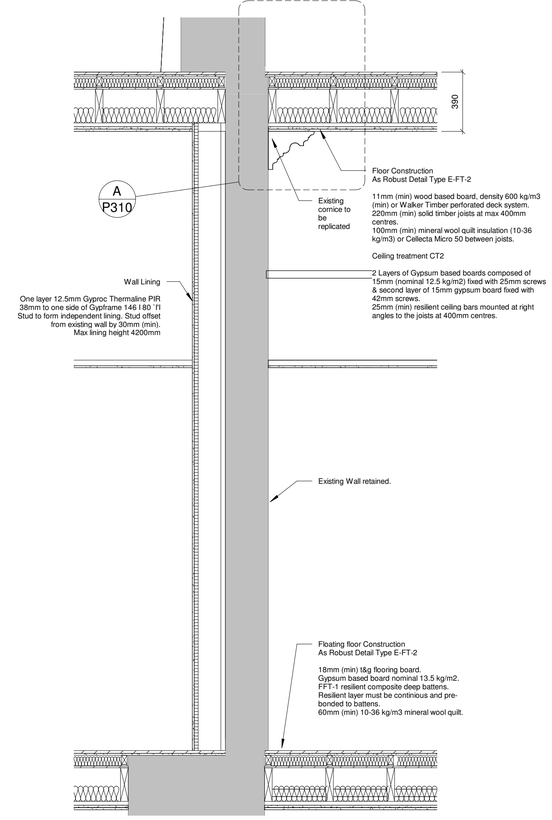

1. Typical Existing Party Wall Upgraded with Thermal Lining

1 : 20

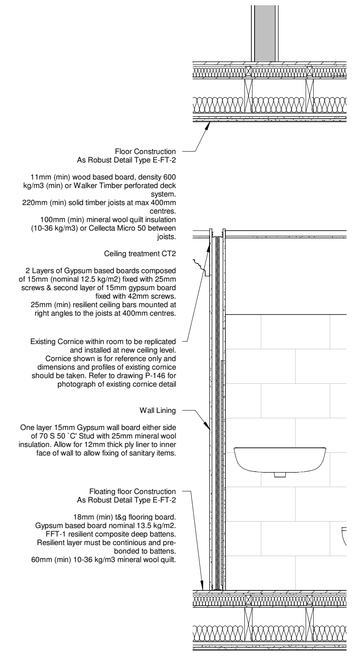

3. Typical En-Suite Wall Detail

1 : 20

P2	Amendment to detail	11/05/23	CB	HS
P1	Planning Issue	20/12/22	RAB	JR
	Revision	Date	By	Chk

All dimensions to be verified on site, and the Architect informed of any discrepancy. All drawings and specifications should be read in conjunction with the Health and Safety Plan; all conflicts should be reported to the appointed Principal Designer.

Kirklees COUNCIL

Kirklees Council
The George Hotel
Huddersfield, HD1 1JA

Sheet Name: LBC Details Wall, Floor & Ceiling

Purpose of issue: Planning **Status:**

Date: 11/01/22 **Checked by:** Checker

Drawn by: Author **Scale @ A1:** As indicated

Project No: 8662 **Revision:** P2

Drawing No : 8662-BOW-AA-ZZ-DR-A-P310

SCALE 1: 100 — 0 1 2 3 4 5 m

N

BOWMANRILEY
ARCHITECTS • BUILDING CONSULTANTS • INTERIORS