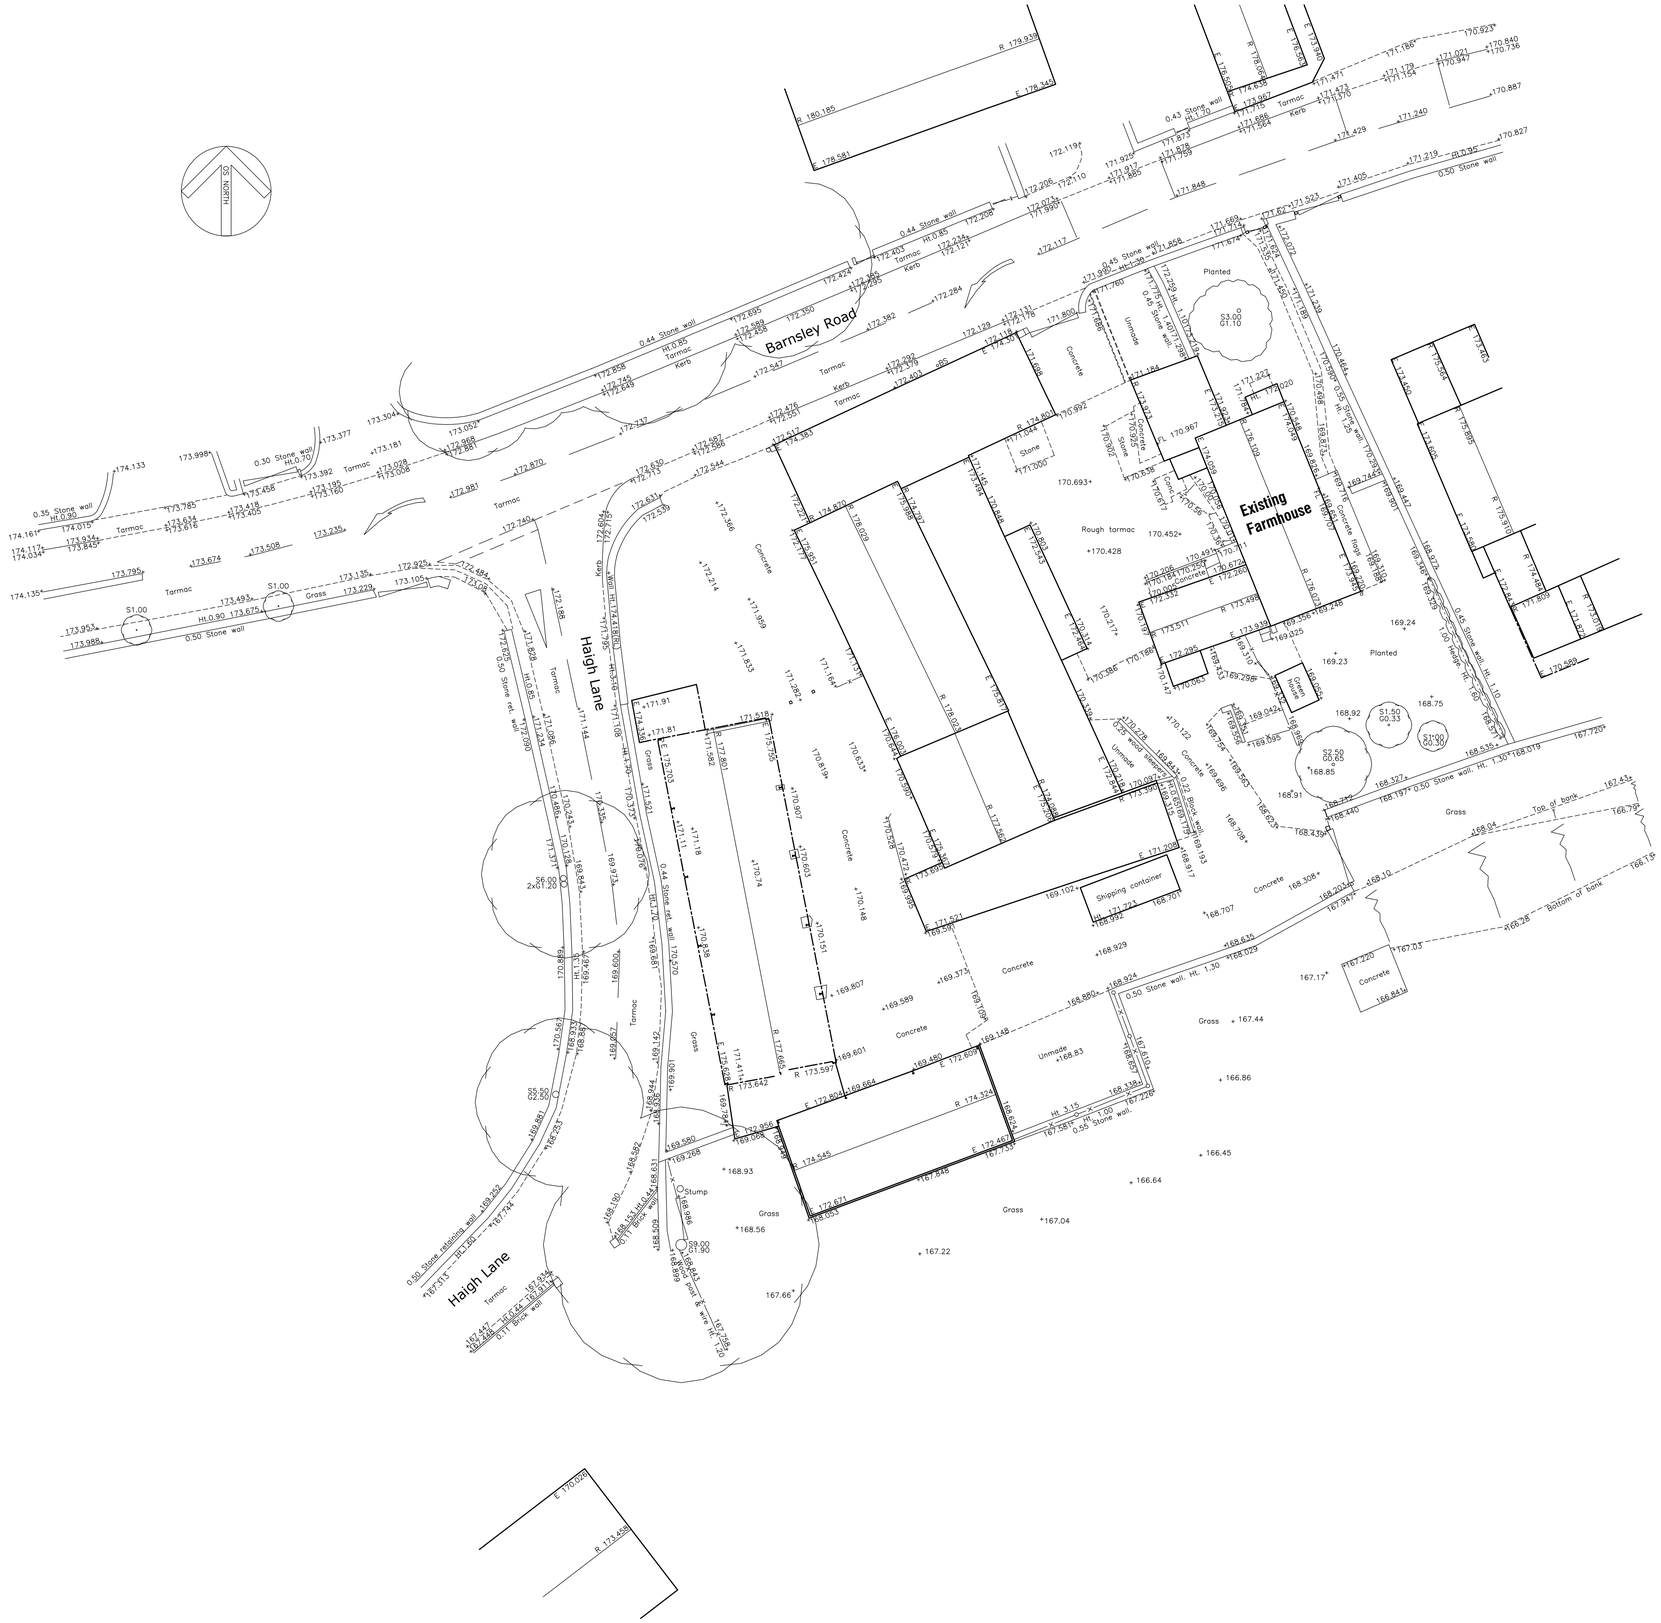

Haycock+Todd

Land Survey Consultants Architectural Surveyors

The Hollies, 43 Church Street, Royston, Barnsley, S71 4QU. T:01226 709630
E:info@land-surveying.co.uk W:land-surveying.co.uk

LEGEND

Manhole shown thus	MH
Inspection Cover	IC
Lamp post	LP
Gully	G
Lampost	LP
Telegraph Post	TP
Electricity Poles	EP
Road Traffic Signs	RS
Traffic Lights	TL
British Telecom	BT
Post Office Telephones	PO
Fire Hydrant	FH
Safety Valve	SV
Stop tap Water	W
Stopcock Gas	Gas
Unknown Service	Ser

Spot Level	+123.562
Kerb Line	
Fence Line	Wood post & rail
Hedge Line	
Contours 1m interval	105.0
Contours 0.5m interval	33.0
Tree Spread	S5.00
Girth	G1.30
Cover Level	CL 112.335
Invert Level	IL 111.733
Foul Drain	
Surface Water	
Survey Station	S.3

Floor Level	FL 10.907
Height floor to structural soffit	SS 2.87
Height floor to false ceiling	FC 2.22
Height floor to sill	SO.67
Height sill to window head	W1.23
Height of Door	D1.98
Height floor to underside	US 3.61
Vent	VP
Fall Pipe	FP
Sky Light	SL
Water Closet	WC
Sink	S
Boxed Column	B
Shop fitting or cladding	

SITE SURVEY

WESTFIELD FARM, BARNSLEY ROAD, FLOCKTON. WF4 4DW

Sheet Diagram

Datum	Sheet 1 of 1	Survey Job No. S9164	Scale 1/200
GRID- Related to Ordnance Survey using One Point Localisation on Station S3. Orientation at OS Grid North.	Surveyed by RF, DR	Date of Survey June 2018	S9164
	Drawn by RF, DR		
	Checked by PBT		
LEVEL- Related to Ordnance Survey by connection to the OS Active Network by G.P.S			