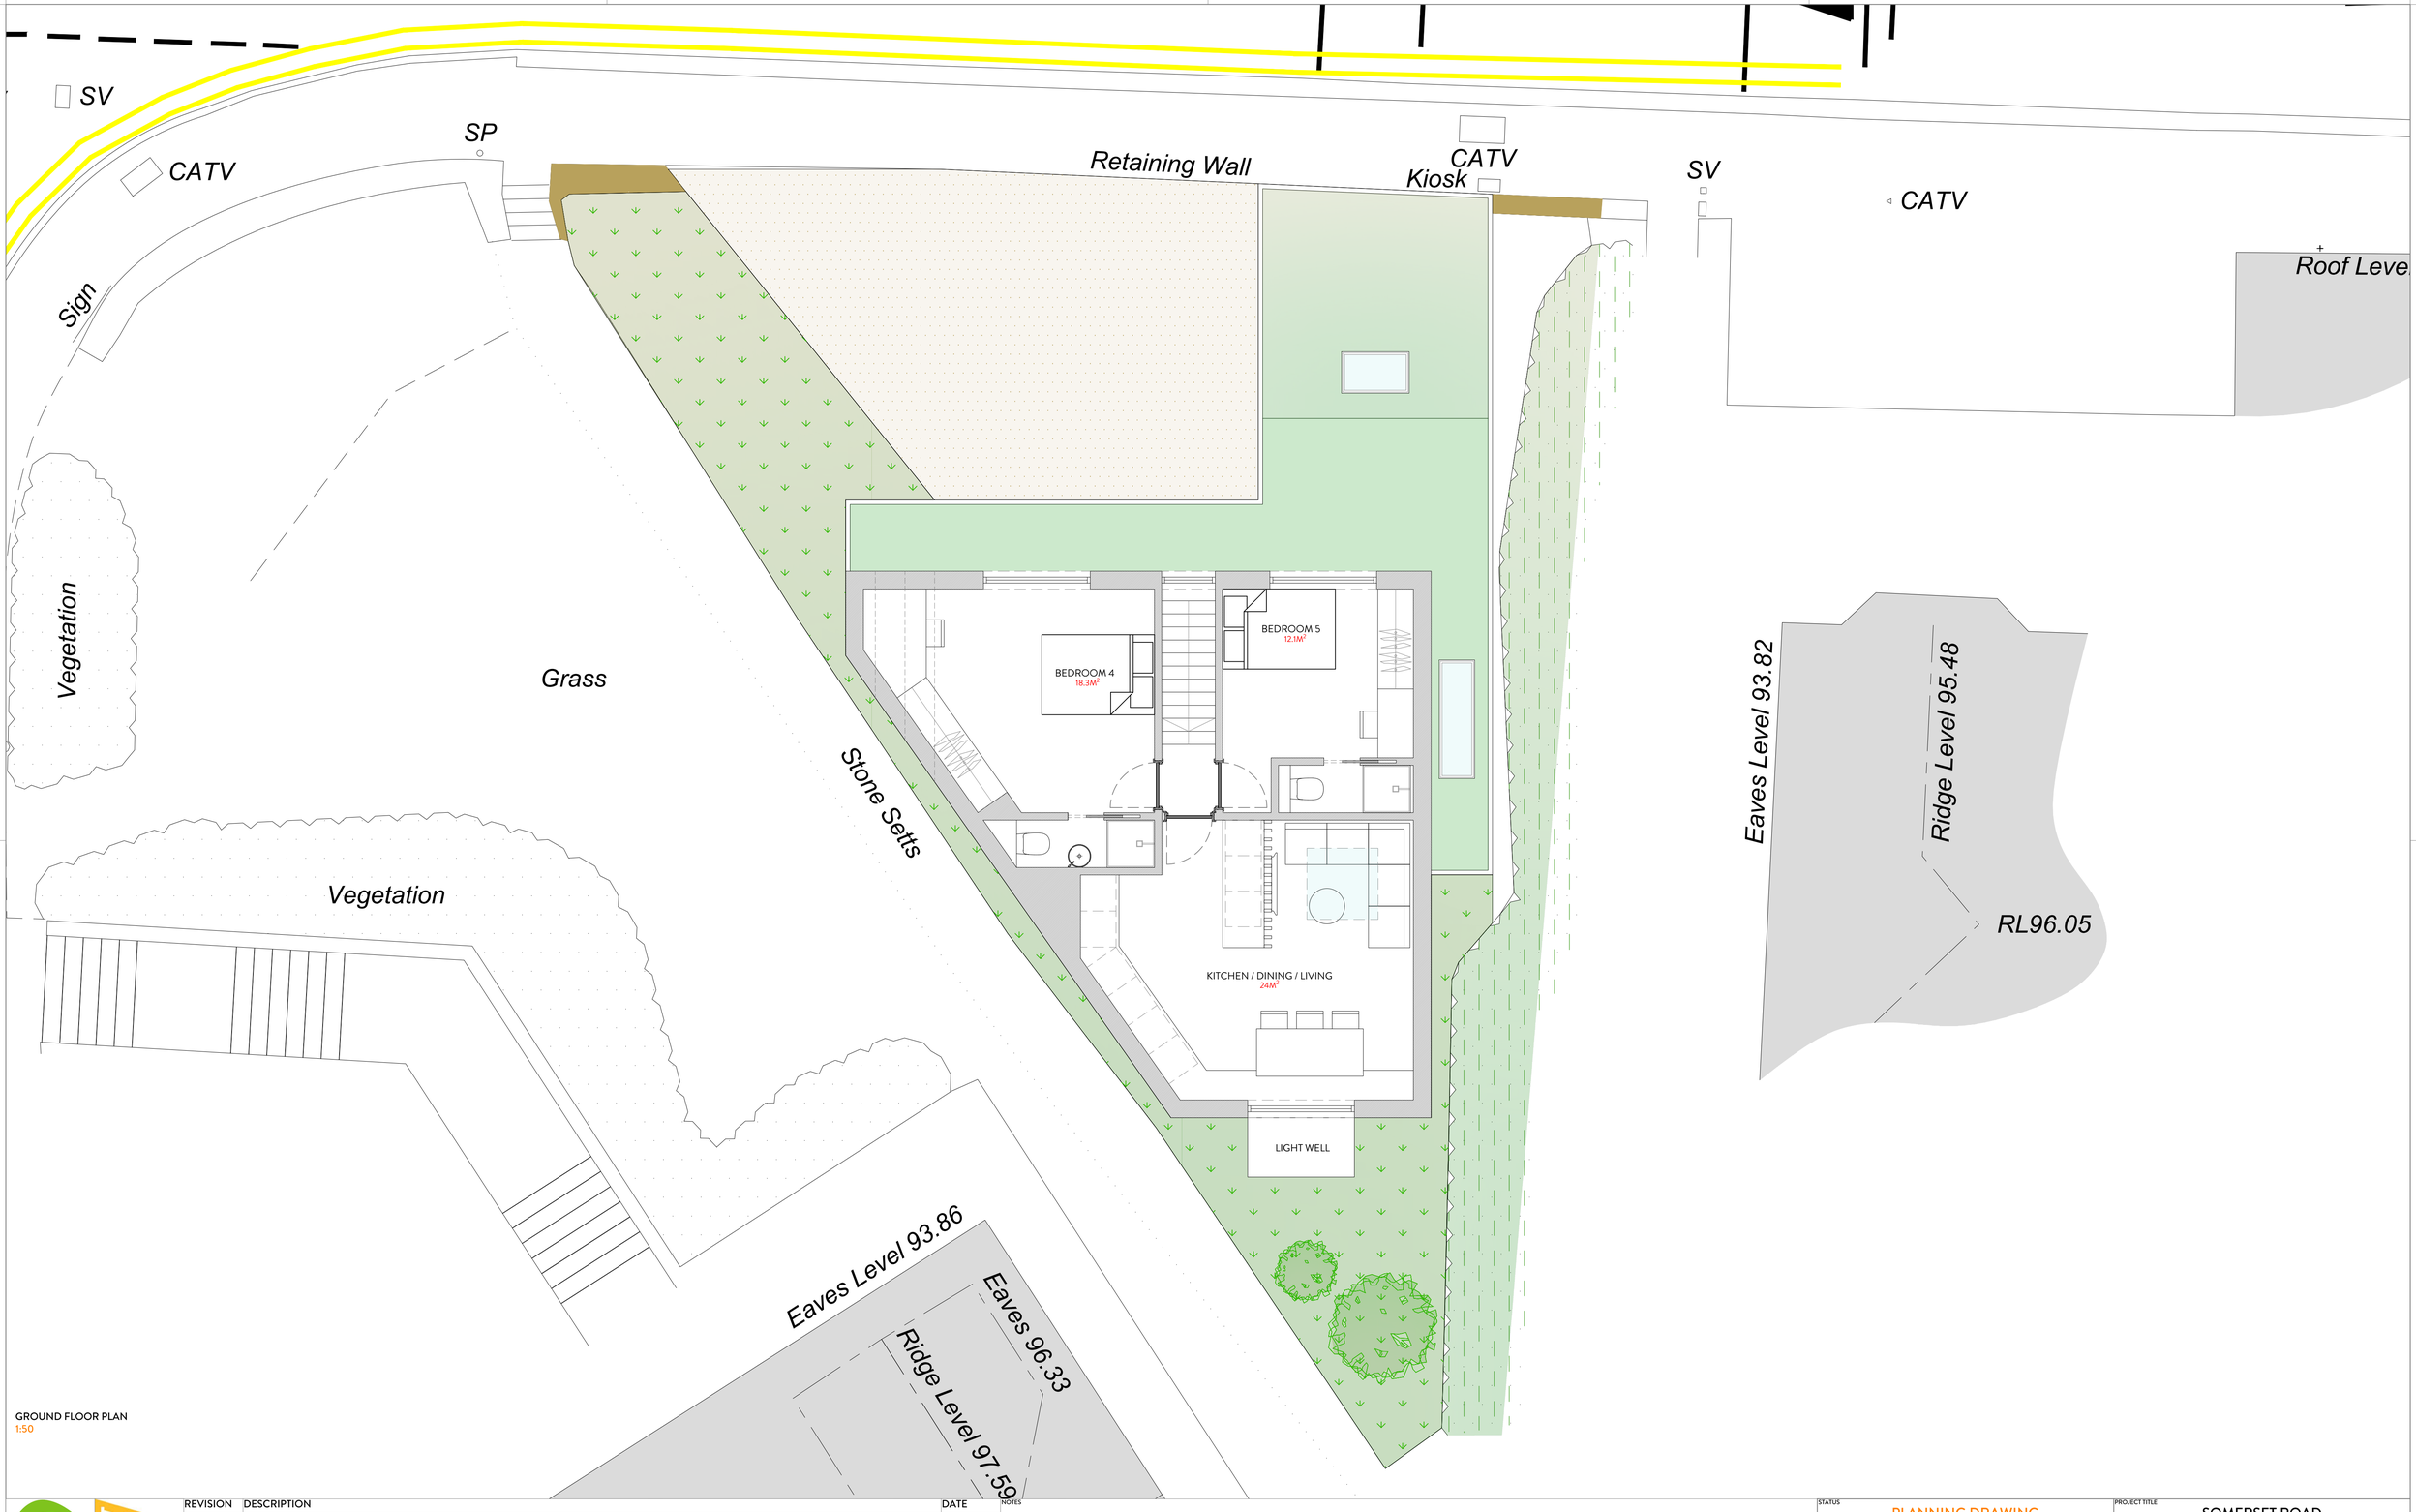

GROUND FLOOR PLAN
1:50

2021 NORTHERN DESIGN AWARDS FINALIST

2021 Best of Houzz Service

BUILD 2020 Home Builder Awards Orange Design Studio

BUILD 2021 Home Builder Awards

REVISION	DESCRIPTION	DATE
-	-	-
-	-	-
-	-	-
-	-	-
-	-	-
-	-	-
-	-	-
-	-	-
-	-	-
-	-	-
-	-	-

NOTES

STATUS
PLANNING DRAWING

ORANGE DESIGN STUDIO.
ARCHITECTURAL PRACTICE

hello@orangedesignstudio.co.uk
59A, Huddersfield Road, Mirfield, WF14 8AA
orangedesignstudio.co.uk
01924 650930

COPYRIGHT © ORANGE DESIGN STUDIO LIMITED

PROJECT TITLE: SOMERSET ROAD

DRAWING TITLE: FIRST FLOOR PLAN

SCALE	DRAWN	CHECKED	PROJECT REFERENCE
1:50	CF	JH	ODS_21/488
PAPER SIZE	DWG NUMBER	DATE	REVISION
A1	(20)004	17/01/23	A

CLIENT: SHOUND PROPERTIES LTD