



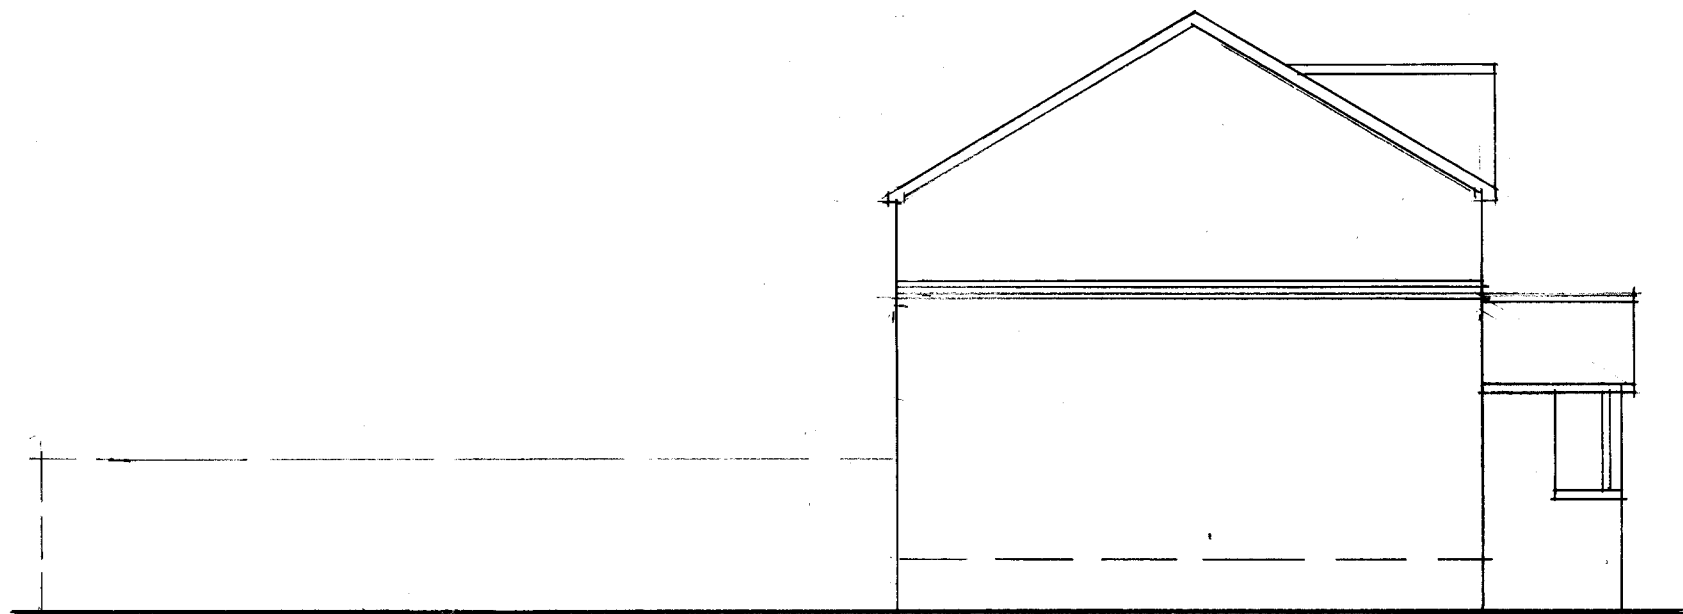

EAST

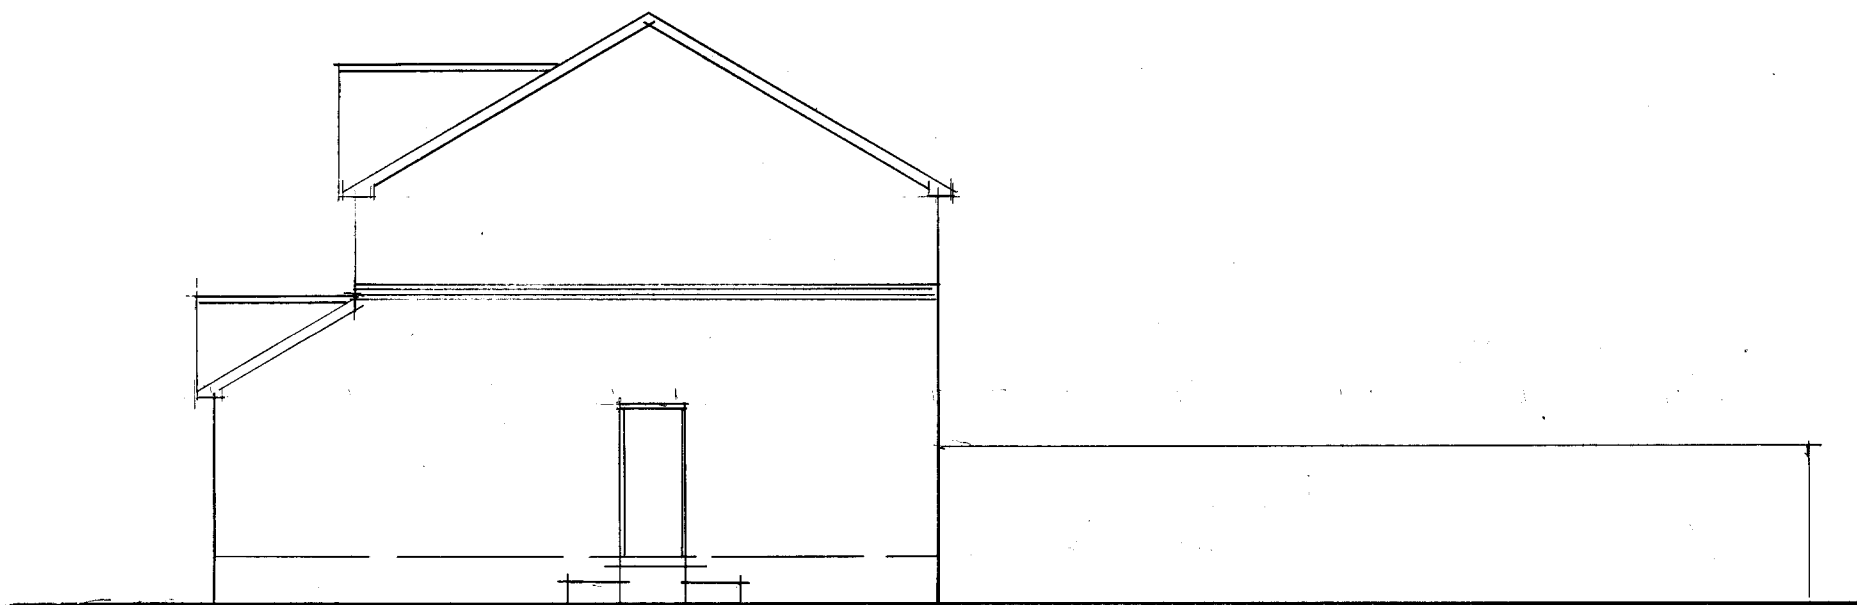

WEST

EXISTING ELEVATIONS, 1:100

593.3